91-H

H-16

SURVEY PLAT

5.173 Acres NE QTR. SECTION 27
MIFFLIN TOWNSHIP (T-23,R-17)
RICHLAND COUNTY, OHIO
FOR: WILLIAM WENNING
DEED REFERENCE: VOLUME 903 PAGE 61
(aka) PART LOT 3, A.J. BURKHART ALLOTMENT
PLAT BOOK 17 PAGE 102

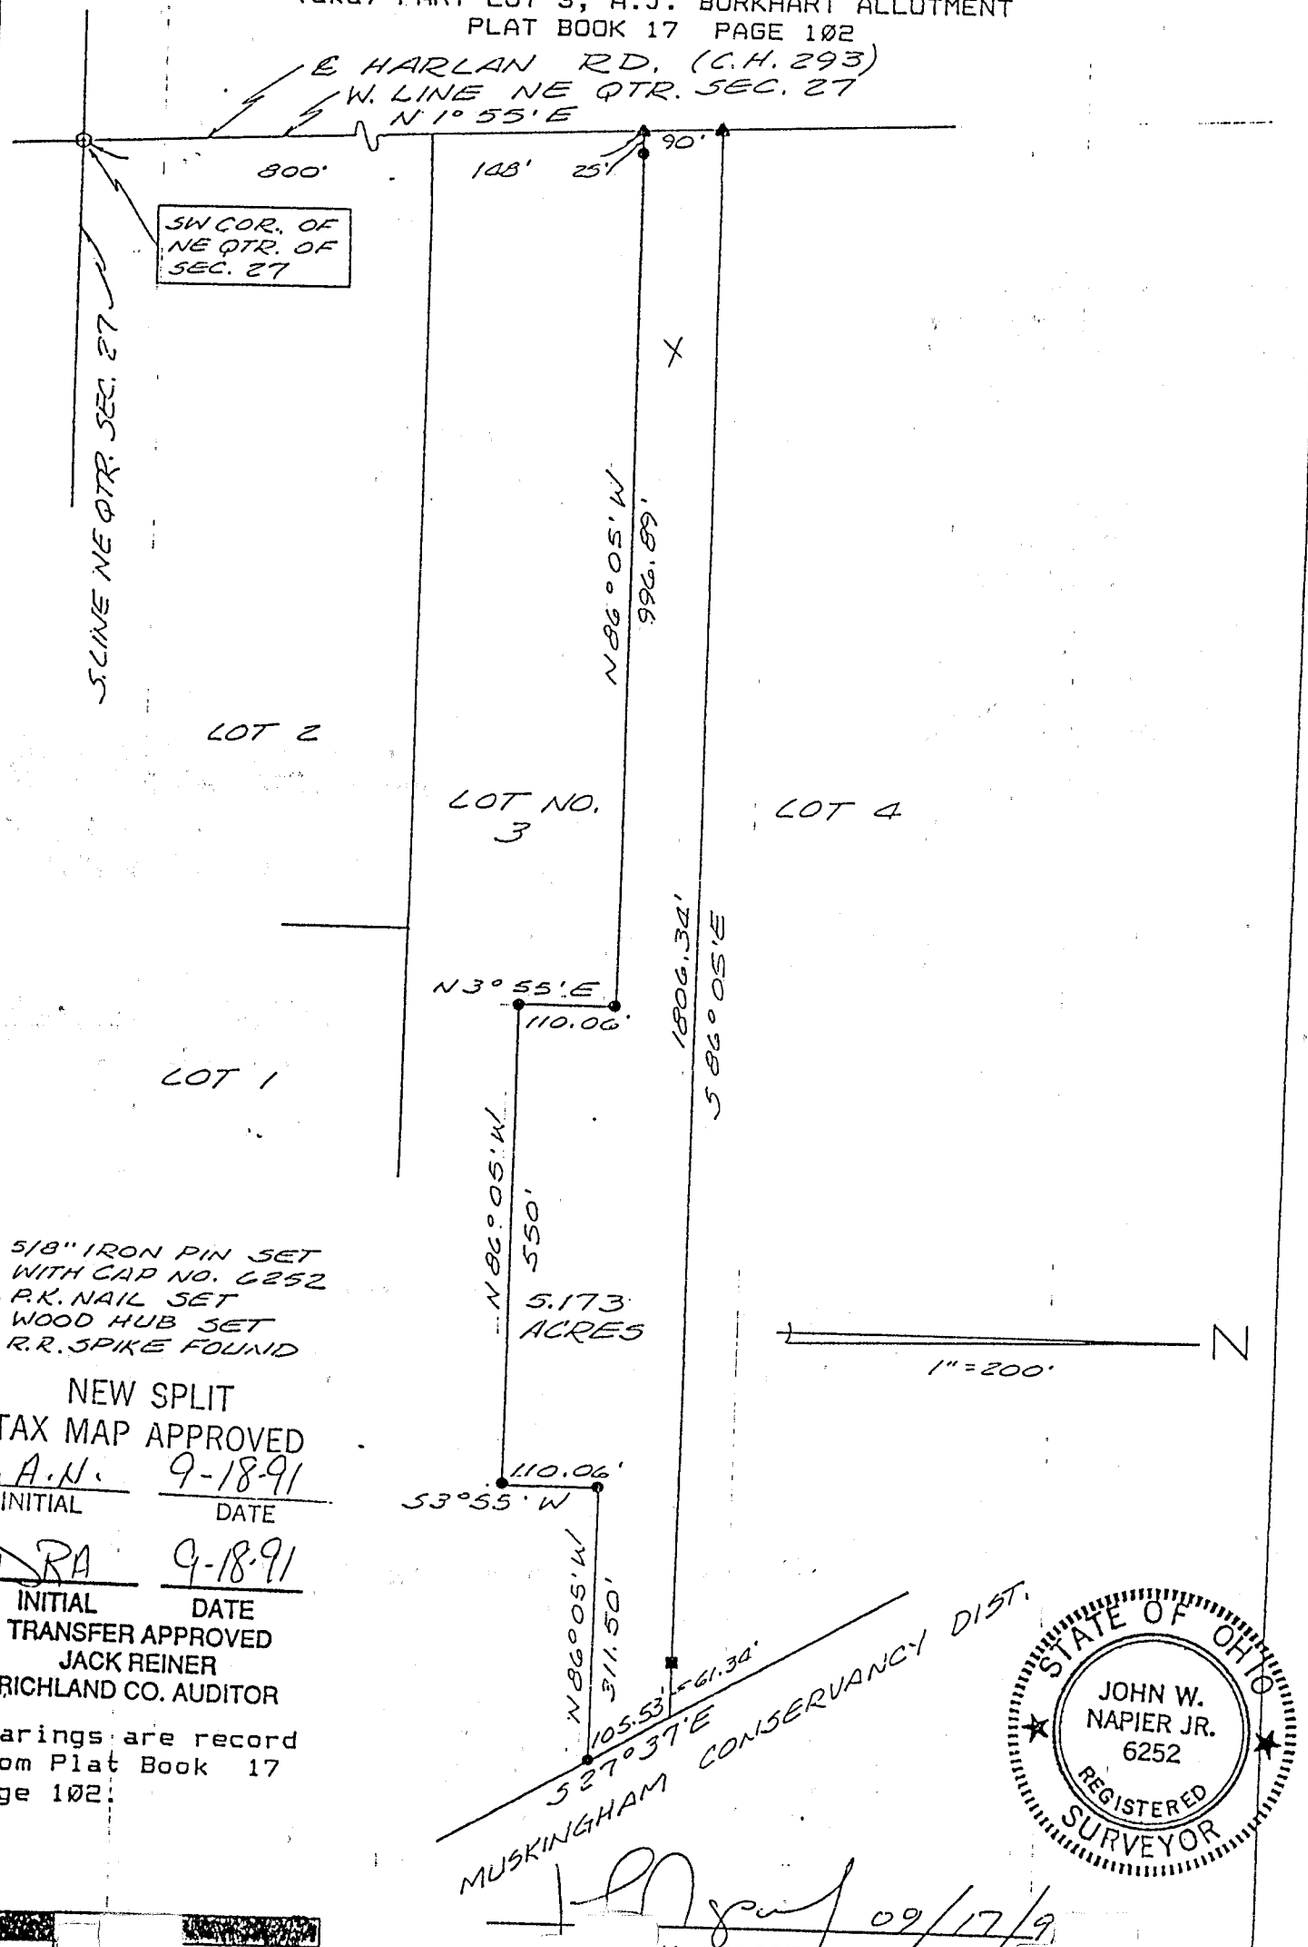

- ● 5/8" IRON PIN SET WITH CAP NO. 6252
- ▲ P.K. NAIL SET
- ■ WOOD HUB SET
- ○ R.R. SPIKE FOUND

NEW SPLIT
TAX MAP APPROVED
E.A.N. 9-18-91
INITIAL DATE

DRA 9-18-91
INITIAL DATE
TRANSFER APPROVED
JACK REINER
RICHLAND CO. AUDITOR

Bearings are record from Plat Book 17 Page 102.

STATE OF OHIO
JOHN W. NAPIER JR. 6252
REGISTERED SURVEYOR

09/17/91

JOHN W. NAPIER, JR.
REGISTERED SURVEYOR NO. 6252