PLAT OF BOUNDARY SURVEY

CARL & CINDY SCHROEDER

LOT 1751, PLAT VOL. 9, PG. 6

CITY OF SHELBY, RICHLAND COUNTY, OHIO

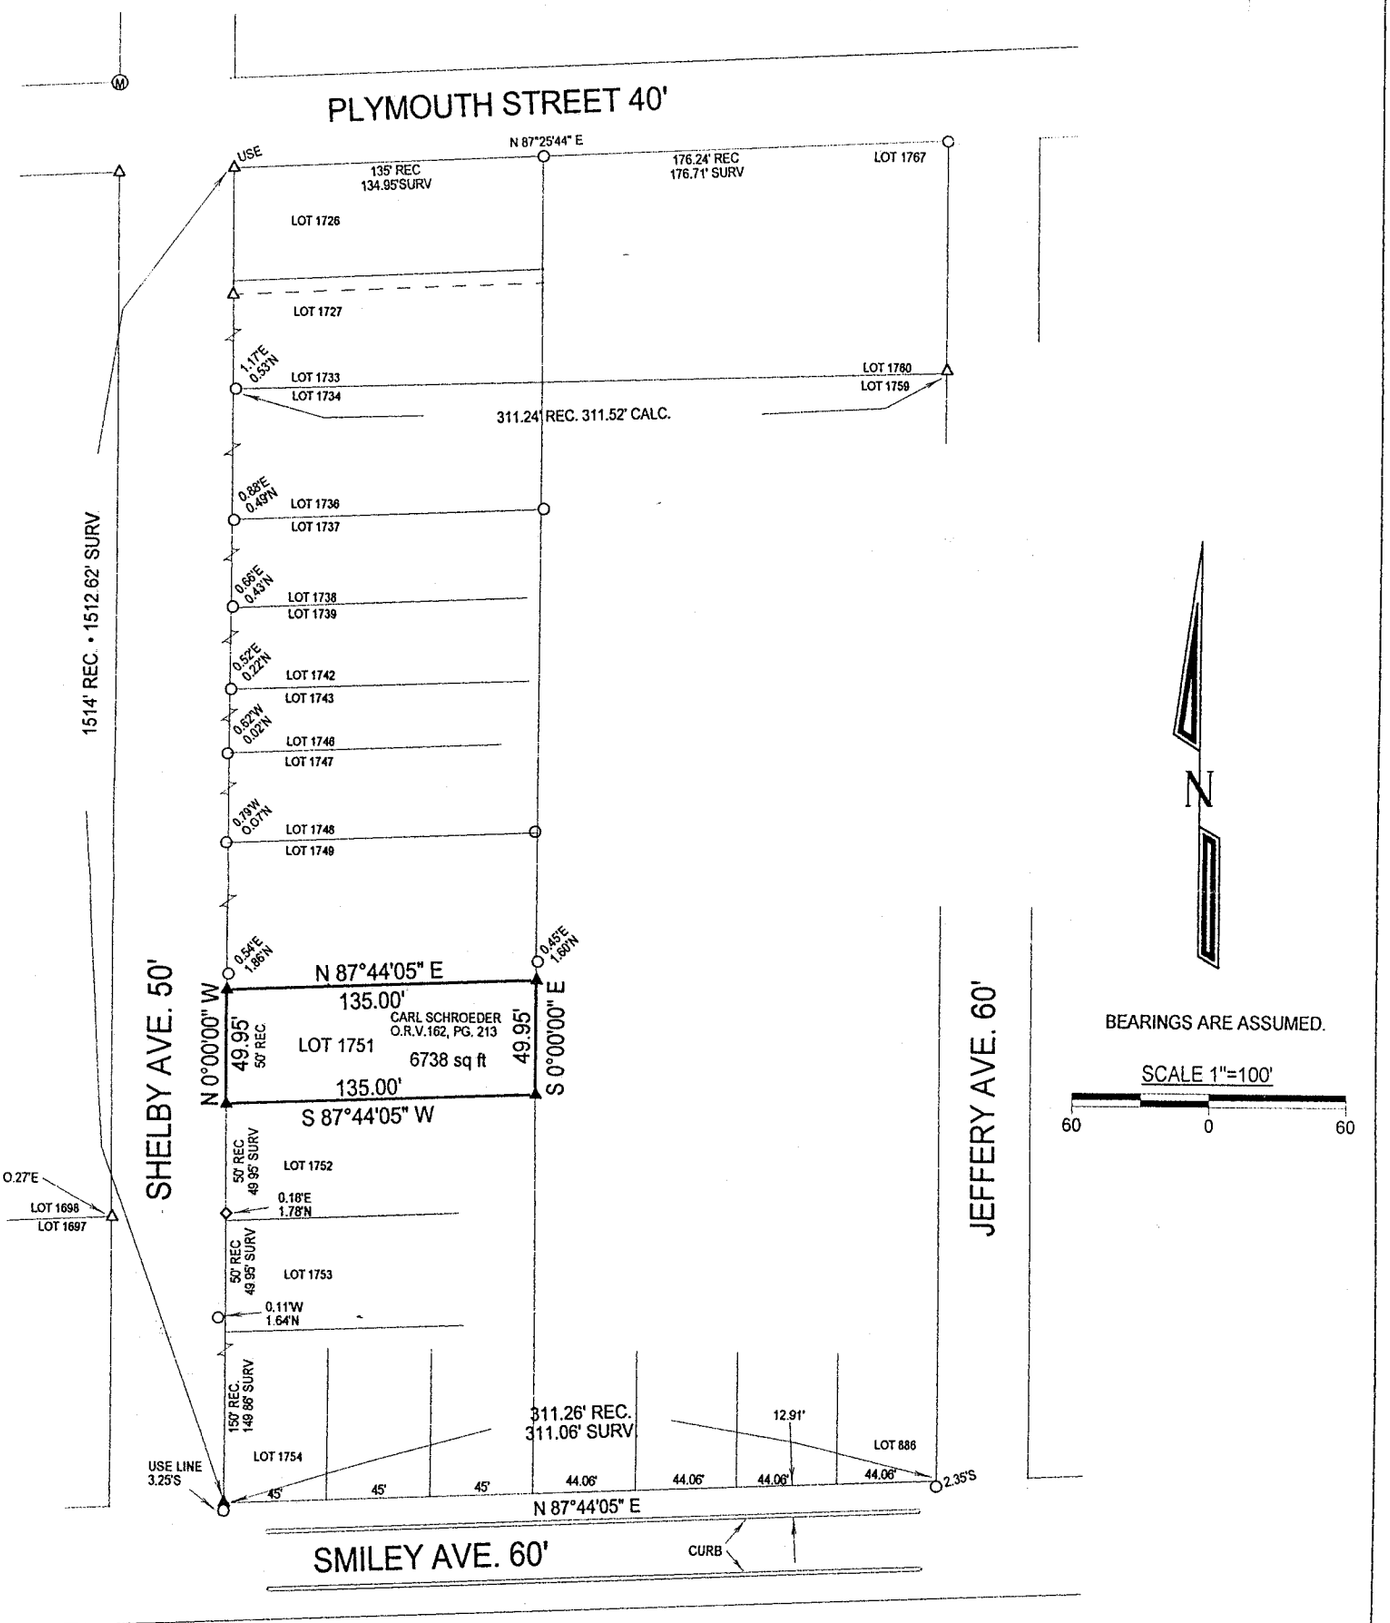

Legend

- △ Iron Pin Found
- ○ Iron Pipe Found
- Ⓜ Concrete Monument Found
- ◇ Bar Found
- ▲ 5/8" Iron Pin Set with Cap Stamped "Kelser 7871"

STATE OF OHIO
ALEX KELSER
S-7871
REGISTERED PROFESSIONAL SURVEYOR

NEW SURVEY
OF EXISTING PARCEL
TAX MAP APPROVED

INITIAL _____ DATE 9-1-97

DATE:	9-5-97
JOB NO.:	S24797ZP

Drawing Only

Kelser Surveying
450 MARION AVE.
MANSFIELD, OHIO 44903
419-522-7242

Alex Kelser RLS #7871

H-262