PLAT OF BOUNDARY SURVEY

ROBERT HECKATHORN

LOT 433, PLAT VOL. 19, PG. 79

VILLAGE OF LEXINGTON, RICHLAND COUNTY, OHIO

H 52

BEARINGS AND DISTANCES ARE BASED ON RECORD PLAT VOL. 19, PAGE 79.

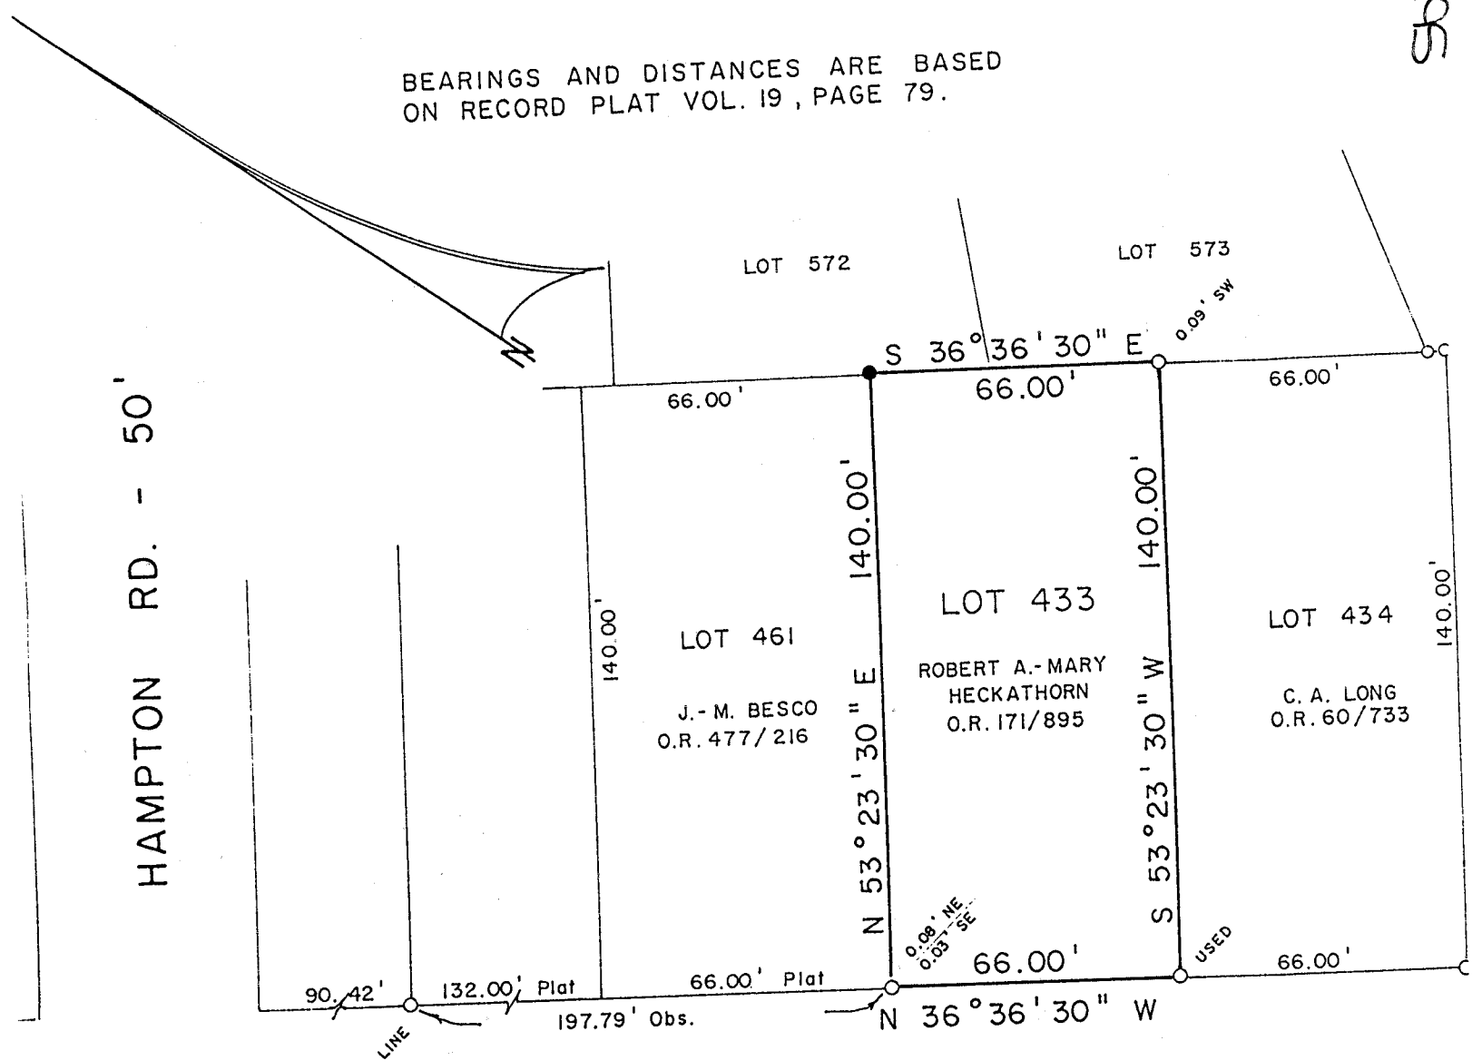

NEW SURVEY
OF EXISTING PARCEL
TAX MAP APPROVED
9-25-97
INITIAL DATE
Dues Only

SCALE: 1" = 40'

40 30 20 10 0 20 40

STATE OF OHIO
CHARLES A. KERG
7152
REGISTERED
PROFESSIONAL SURVEYOR

LEGEND

- ○ IRON PIPE FOUND
- ● 5/8" IRON PIN SET WITH CAP STAMPED "C. KERG, RLS 7152"

PREPARED BY

KERG SURVEYING

Charles A. Kerg

CHARLES A. KERG
REGISTERED OHIO SURVEYOR NO. 7152
DATE: SEPTEMBER 4, 1997