J-496

SURVEY FOR
GERALD SYKES
PART OF LOT 20529 AND ALL OF LOT 20530,
CITY OF MANSFIELD, RICHLAND COUNTY, OHIO

Scale 1"= 30' Date 10-9-97 P.B. 19 P. 11 O.R. 41 P. 689 Drawn By SRV

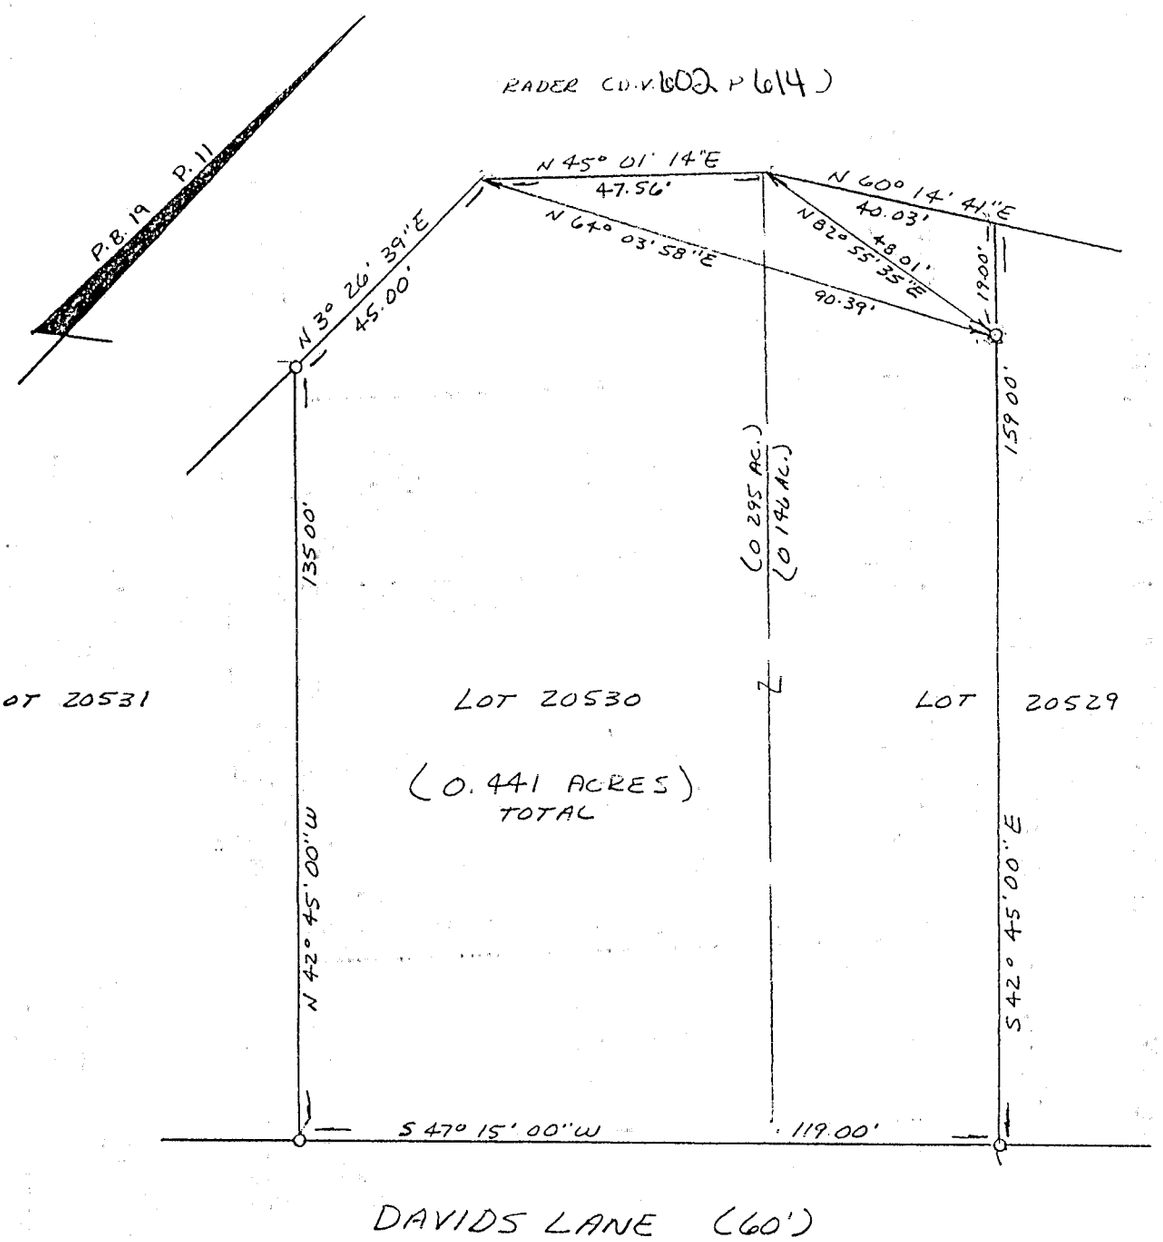

J-496

LEGEND

O 1/2"X 30" IRON PIN SET W/ PLASTIC CAP STAMPED "VANCE 6553"

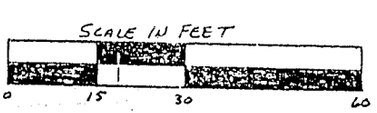

5/34

NEW SURVEY
OF EXISTING PARCEL
TAX MAP APPROVED
JC INITIAL 10-20-97
DWG. ONLY

I hereby certify that the foregoing drawing was prepared from an actual survey of the premises.

Samuel W. Vance
Registered Surveyor No. 6553

VANCE SURVEYING
LAND SUR. R
28 Clinton Road, Mount Vernon, Ohio 43050