PLAT OF PROPERTY SURVEY FOR

JILL PORE

LOT 73, MARLOWE HEIGHTS ALLOTMENT, BLOCK "C", P.B. 20, P. 146
TOWNSHIP TWENTY-ONE (21), RANGE NINETEEN (19)
SPRINGFIELD TOWNSHIP, RICHLAND COUNTY, OHIO

NOTE: THIS SURVEY WAS PREPARED USING DOCUMENTS OF RECORD AND PRIOR PLATS OF SURVEY INCLUDING:
P.B. 19, P. 33
P.B. 20, 146
ENG. SURVEY R-281

BASIS OF BEARINGS
THE BEARINGS HEREIN ARE BASED ON P.B. 20, P. 146.

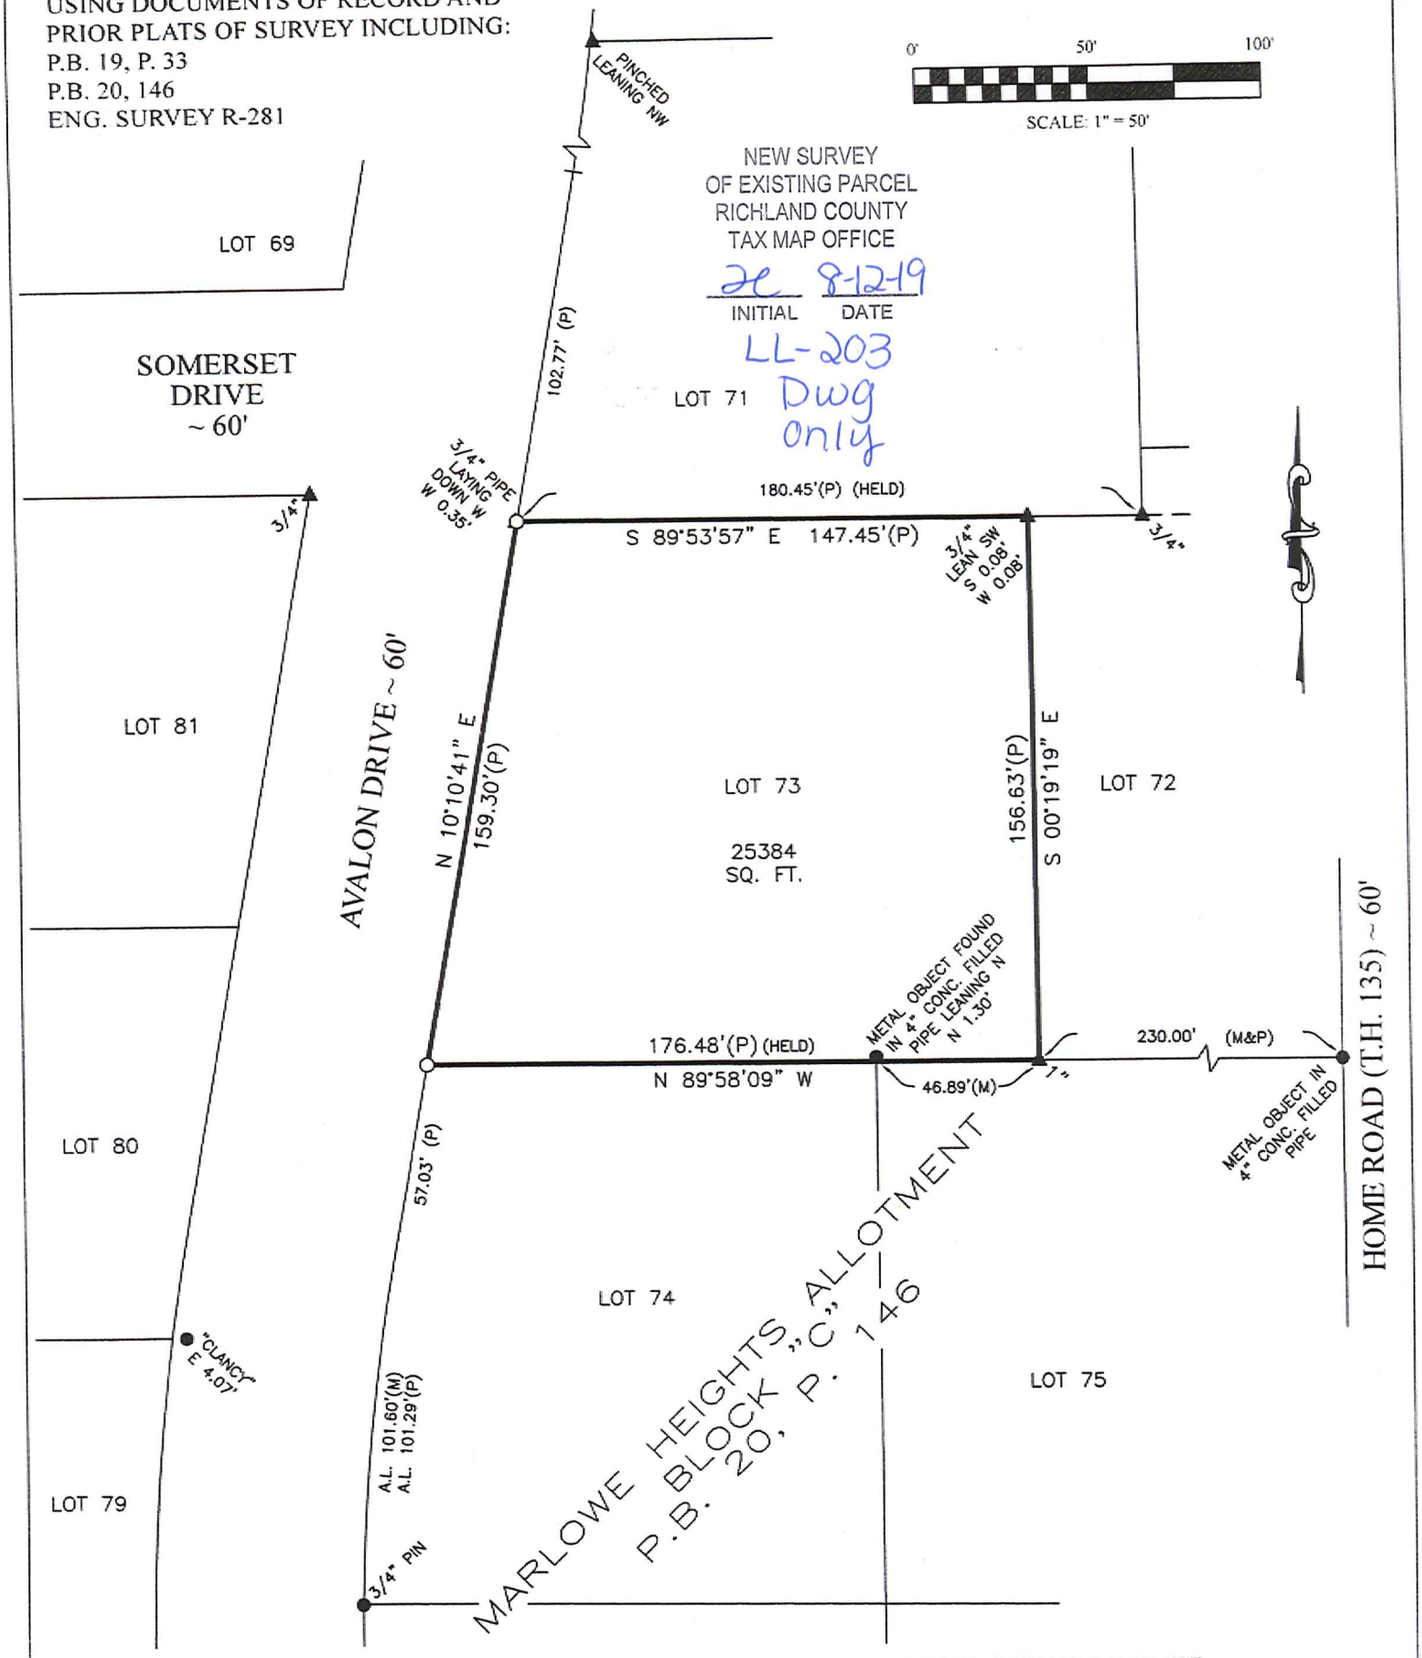

LEGEND

- ○ 5/8 INCH REBAR 30" LONG SET WITH CAP STAMPED "HANNING PS 8568"
- ● 5/8" REBAR FOUND (UNLESS NOTED)
- ▲ IRON PIPE FOUND
- (M) MEASURED
- (P) PLAT

CERTIFICATION: I HEREBY CERTIFY THAT THIS PLAT AND THE FIELD SURVEY THAT IT REPRESENTS ARE TRUE TO THE BEST OF MY KNOWLEDGE, INFORMATION, AND BELIEF.

PREPARED BY
HANNING SURVEYING, LLC.
2565 TAPPAN DR., ONTARIO, OHIO 44906
(419) 528-8118

STATE OF OHIO
MATTHEW T. HANNING
S-8568
REGISTERED
PROFESSIONAL SURVEYOR

MATTHEW T. HANNING
OHIO REGISTERED SURVEYOR NO. 8568
DATE: 8/12/19

2019-030BS.DWG