PLAT OF SURVEY FOR JOSEPH LONG

SECTION ~ LOT # PT. 923 ; PT. 924 VOL. 2-2 PG. 4

TOWNSHIP ~ MANSFIELD CITY / VILLAGE

RANGE ~ ~ TOWNSHIP

QUARTER ~ RICHLAND COUNTY, OHIO

LEGEND:
- ▲ – P.K. NAIL FOUND
- △ – P.K. NAIL SET
- ● – RAILROAD SPIKE FOUND
- O – RAILROAD SPIKE SET
- ■ – FENCE POST FOUND
- ● – IRON PIN FOUND
- O – IRON PIN SET – CAPPED BLUNK 6320 "

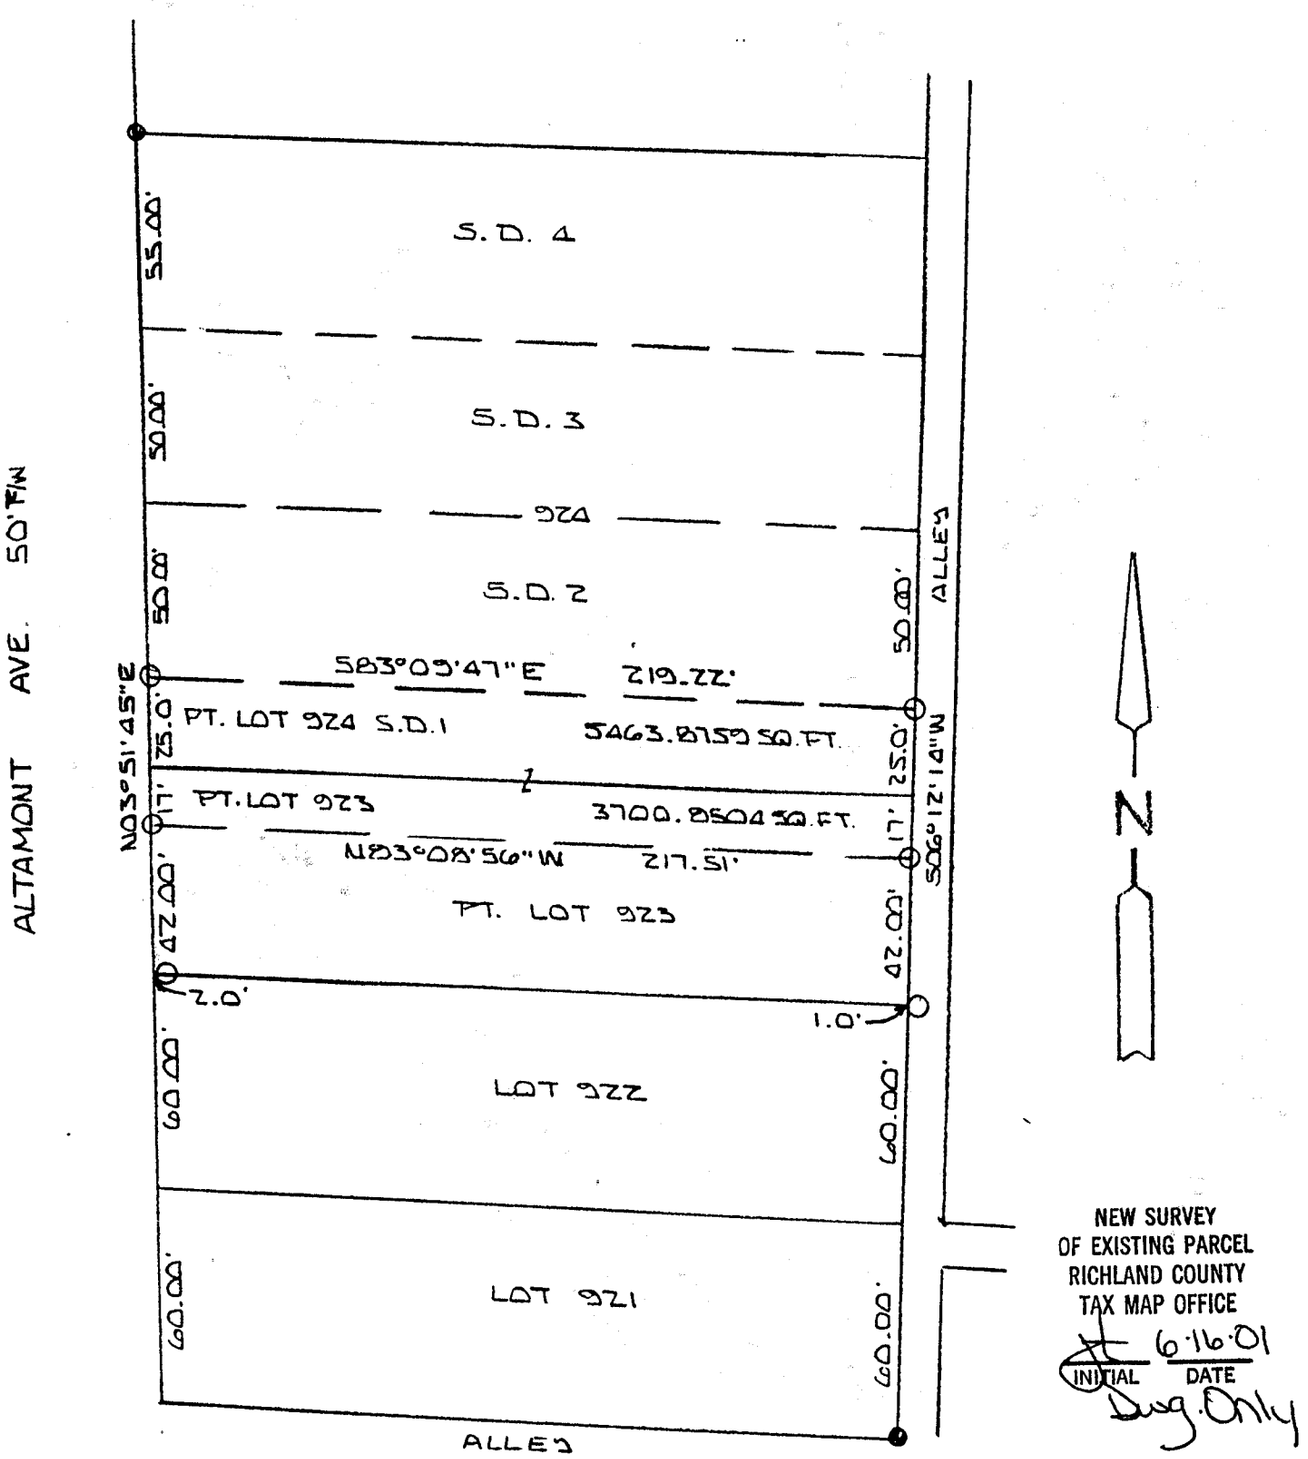

NEW SURVEY
OF EXISTING PARCEL
RICHLAND COUNTY
TAX MAP OFFICE
6-16-01
INITIAL DATE
Dwg. Only

50 0 50

SCALE 1" = 50'

STATE OF OHIO
LARRY G. BLUNK
6320
REGISTERED
PROFESSIONAL SURVEYOR

BASIS OF BEARINGS: BEARINGS SHOWN HEREON ARE USED TO DENOTE AN ANGLES ONLY.

I HEREBY CERTIFY THAT THE ABOVE PLAT AND THE FIELD SURVEY IT REPRESENTS ARE TRUE TO THE BEST OF MY KNOWLEDGE

Larry G. Blunk 6-11-01

LARRY G. BLUNK DATE

PROFESSIONAL SURVEYOR # 6320 N 379

N 379