PLAT OF BOUNDARY SURVEY

NANCY STROUSE

LOT 1568, PLAT VOL. 8, PG. 1

CITY OF SHELBY, RICHLAND COUNTY, OHIO

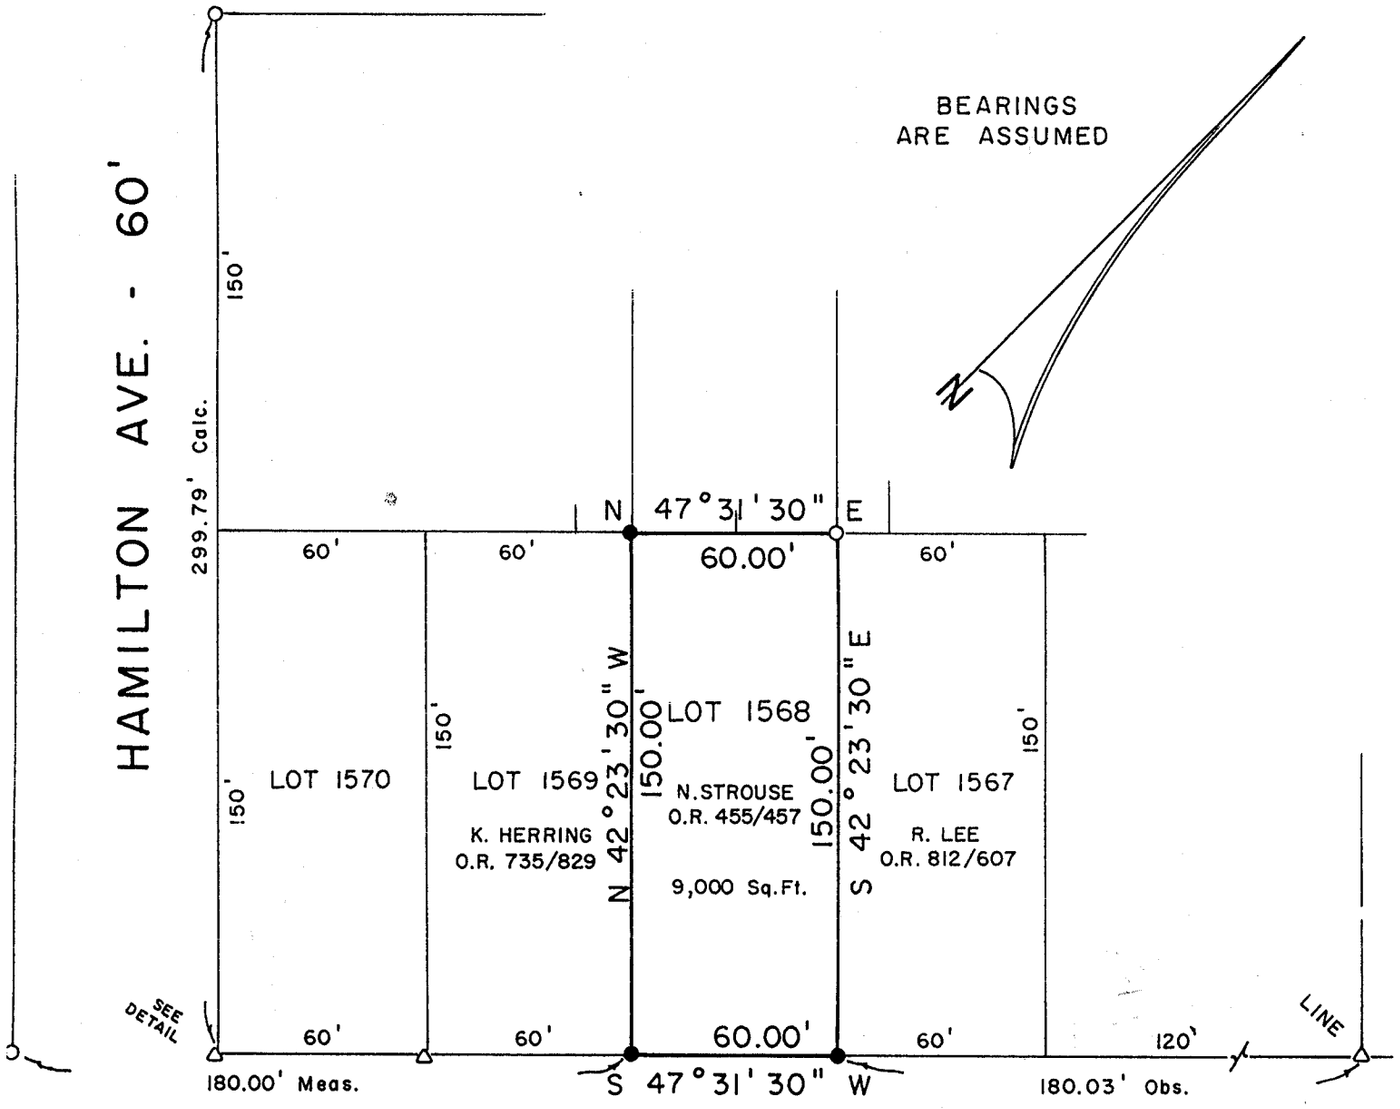

JEFFERSON AVE. - 60'

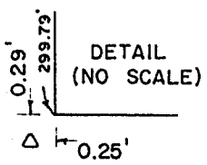

NEW SURVEY
OF EXISTING PARCEL
RICHLAND COUNTY
TAX MAP OFFICE
EAK 6-13-02
INITIAL DATE
Dwg. 2014

STATE OF OHIO
CHARLES A. KERG 7152
REGISTERED PROFESSIONAL SURVEYOR

SCALE: 1" = 50'

50 40 30 20 10 0 25 50

LEGEND

- o IRON PIPE FOUND
- △ IRON PIN FOUND
- ● 5/8" IRON PIN SET WITH CAP STAMPED "C. KERG, RLS 7152"

PREPARED BY
KERG SURVEYING
Charles A. Kerg
CHARLES A. KERG
REGISTERED OHIO SURVEYOR 7152
DATE: MAY 23, 2002

P-343

P-343