R-75

PLAT OF PROPERTY SURVEY

GEORGE RAIKE

PART OF THE NORTHEAST & SOUTHEAST QUARTERS, SECTION SEVENTEEN (17)
TOWNSHIP TWENTY-FOUR (24), RANGE SEVENTEEN (17)
WELLER TOWNSHIP, RICHLAND COUNTY, OHIO

BEARINGS ARE BASED ON ASSUMING THE EAST LINE OF THE SOUTHEAST QUARTER OF SECTION 17 AS BEING, N03°00'00"E, PER ORV 826/799.

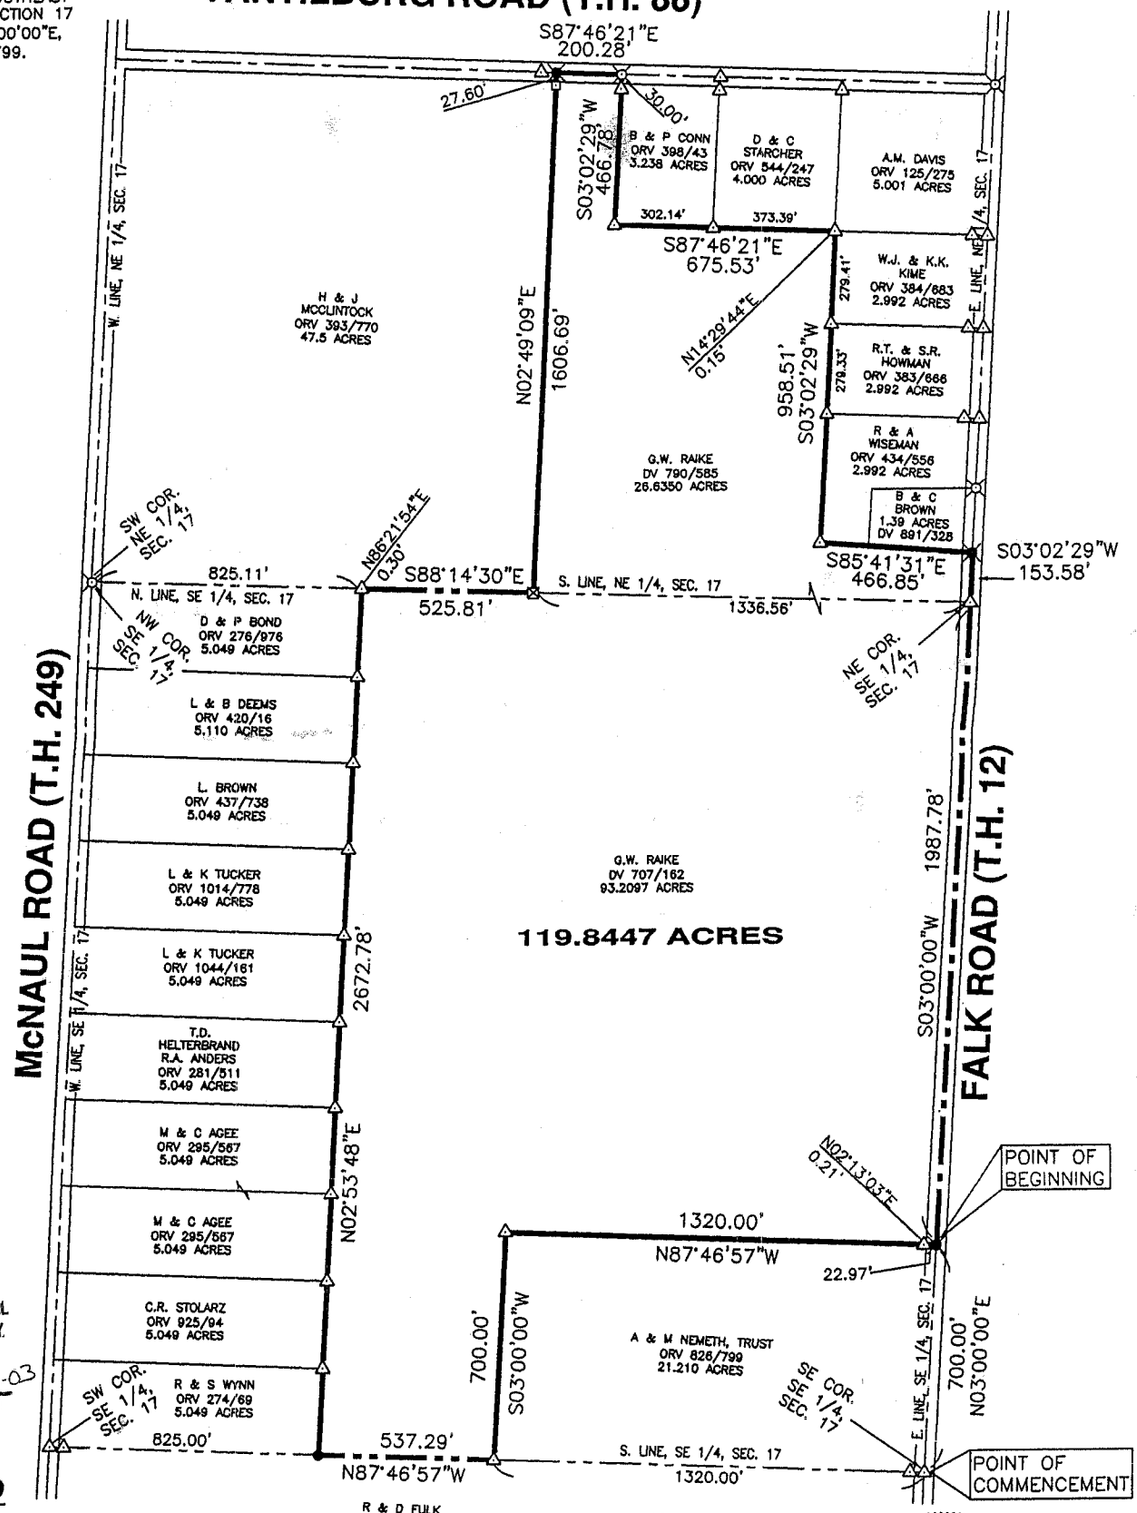

NEW SURVEY OF EXISTING PARCEL
RICHLAND COUNTY
TAX MAP OFFICE
FAK 4-16-03
INITIAL DATE
Dog only

LEGEND

- RAILROAD SPIKE FOUND
- IRON PIN FOUND
- STONE FOUND
- FENCE POST FOUND
- RAILROAD SPIKE SET
- 5'8" IRON PIN SET WITH CAP STAMPED "KROCKA & ASSOC."

400 0 400
Scale: 1" = 400'

PREPARED BY
F.E. KROCKA & ASSOCIATES, INC.

Raymond G. Lenczowski

RAYMOND G. LENCZOWSKI
S-6687
REGISTERED SURVEYOR

RAYMOND G. LENCZOWSKI
OHIO REGISTERED SURVEYOR NO. 6687
DATE: OCTOBER 21, 2002

R-75