PLAT OF PROPERTY SURVEY

WESTINGHOUSE ELECTRIC CORPORATION
TO
WHITE CONSOLIDATED INDUSTRIES, INC.

LONGVIEW PARCEL
PART OF THE NORTHWEST QUARTER SECTION FIFTEEN (15)
TOWNSHIP TWENTY-ONE (21), RANGE EIGHTEEN (18)
MADISON TOWNSHIP
CITY OF MANSFIELD, RICHLAND COUNTY, OHIO

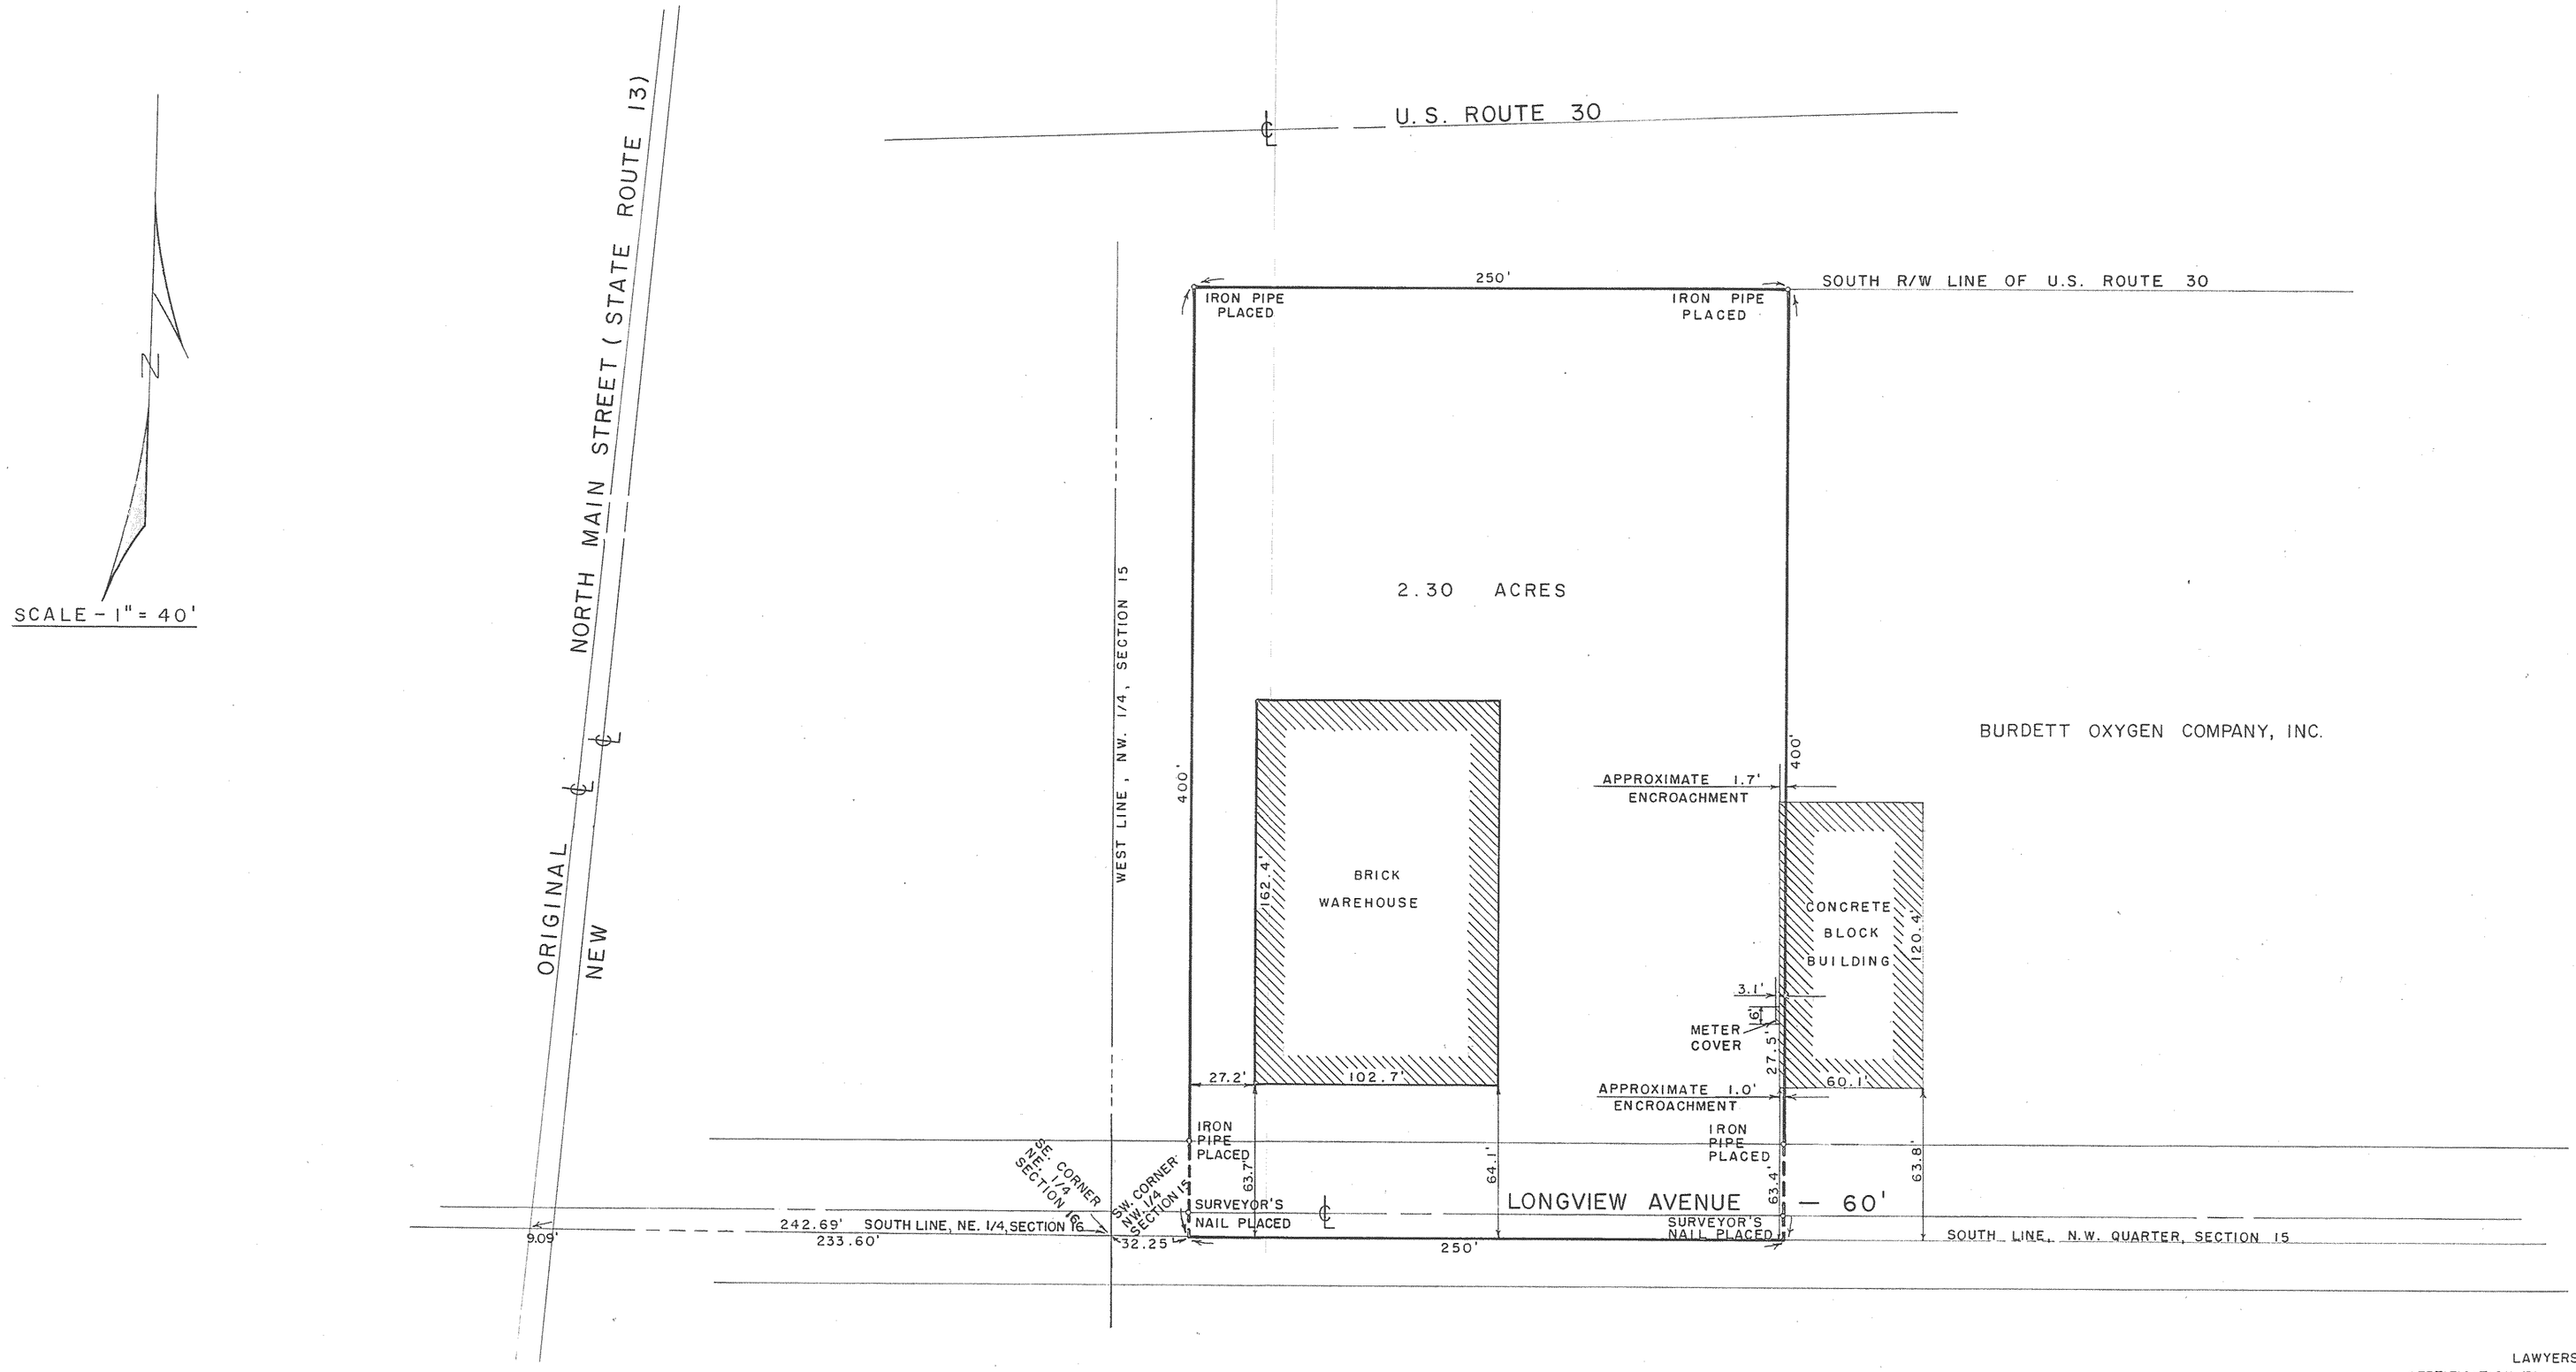

LAWYERS TITLE NO. 69858
CERTIFICATION TO WHITE CONSOLIDATED INDUSTRIES, INC. AND LAWYERS TITLE INSURANCE CORPORATION: I HEREBY CERTIFY THAT THIS PLAT REPRESENTS AN ACCURATE BUILDING LOCATION SURVEY MADE ON FEBRUARY 24, 1975, OF SAID PREMISES AND AT THE TIME OF THIS SURVEY THERE WERE NO ENCROACHMENTS EXCEPT AS SHOWN.

PREPARED BY:
F. E. KROCKA & ASSOCIATES
Fred E. Krocka
FRED E. KROCKA
OHIO REGISTERED SURVEYOR NO. 3702
DATE: FEBRUARY 24, 1975

PREPARED BY
F. E. KROCKA & ASSOCIATES
MUNICIPAL ADMINISTRATIVE OFFICE BUILDING
23 W. MAIN STREET
SHELBY, OHIO

F-F-1-1