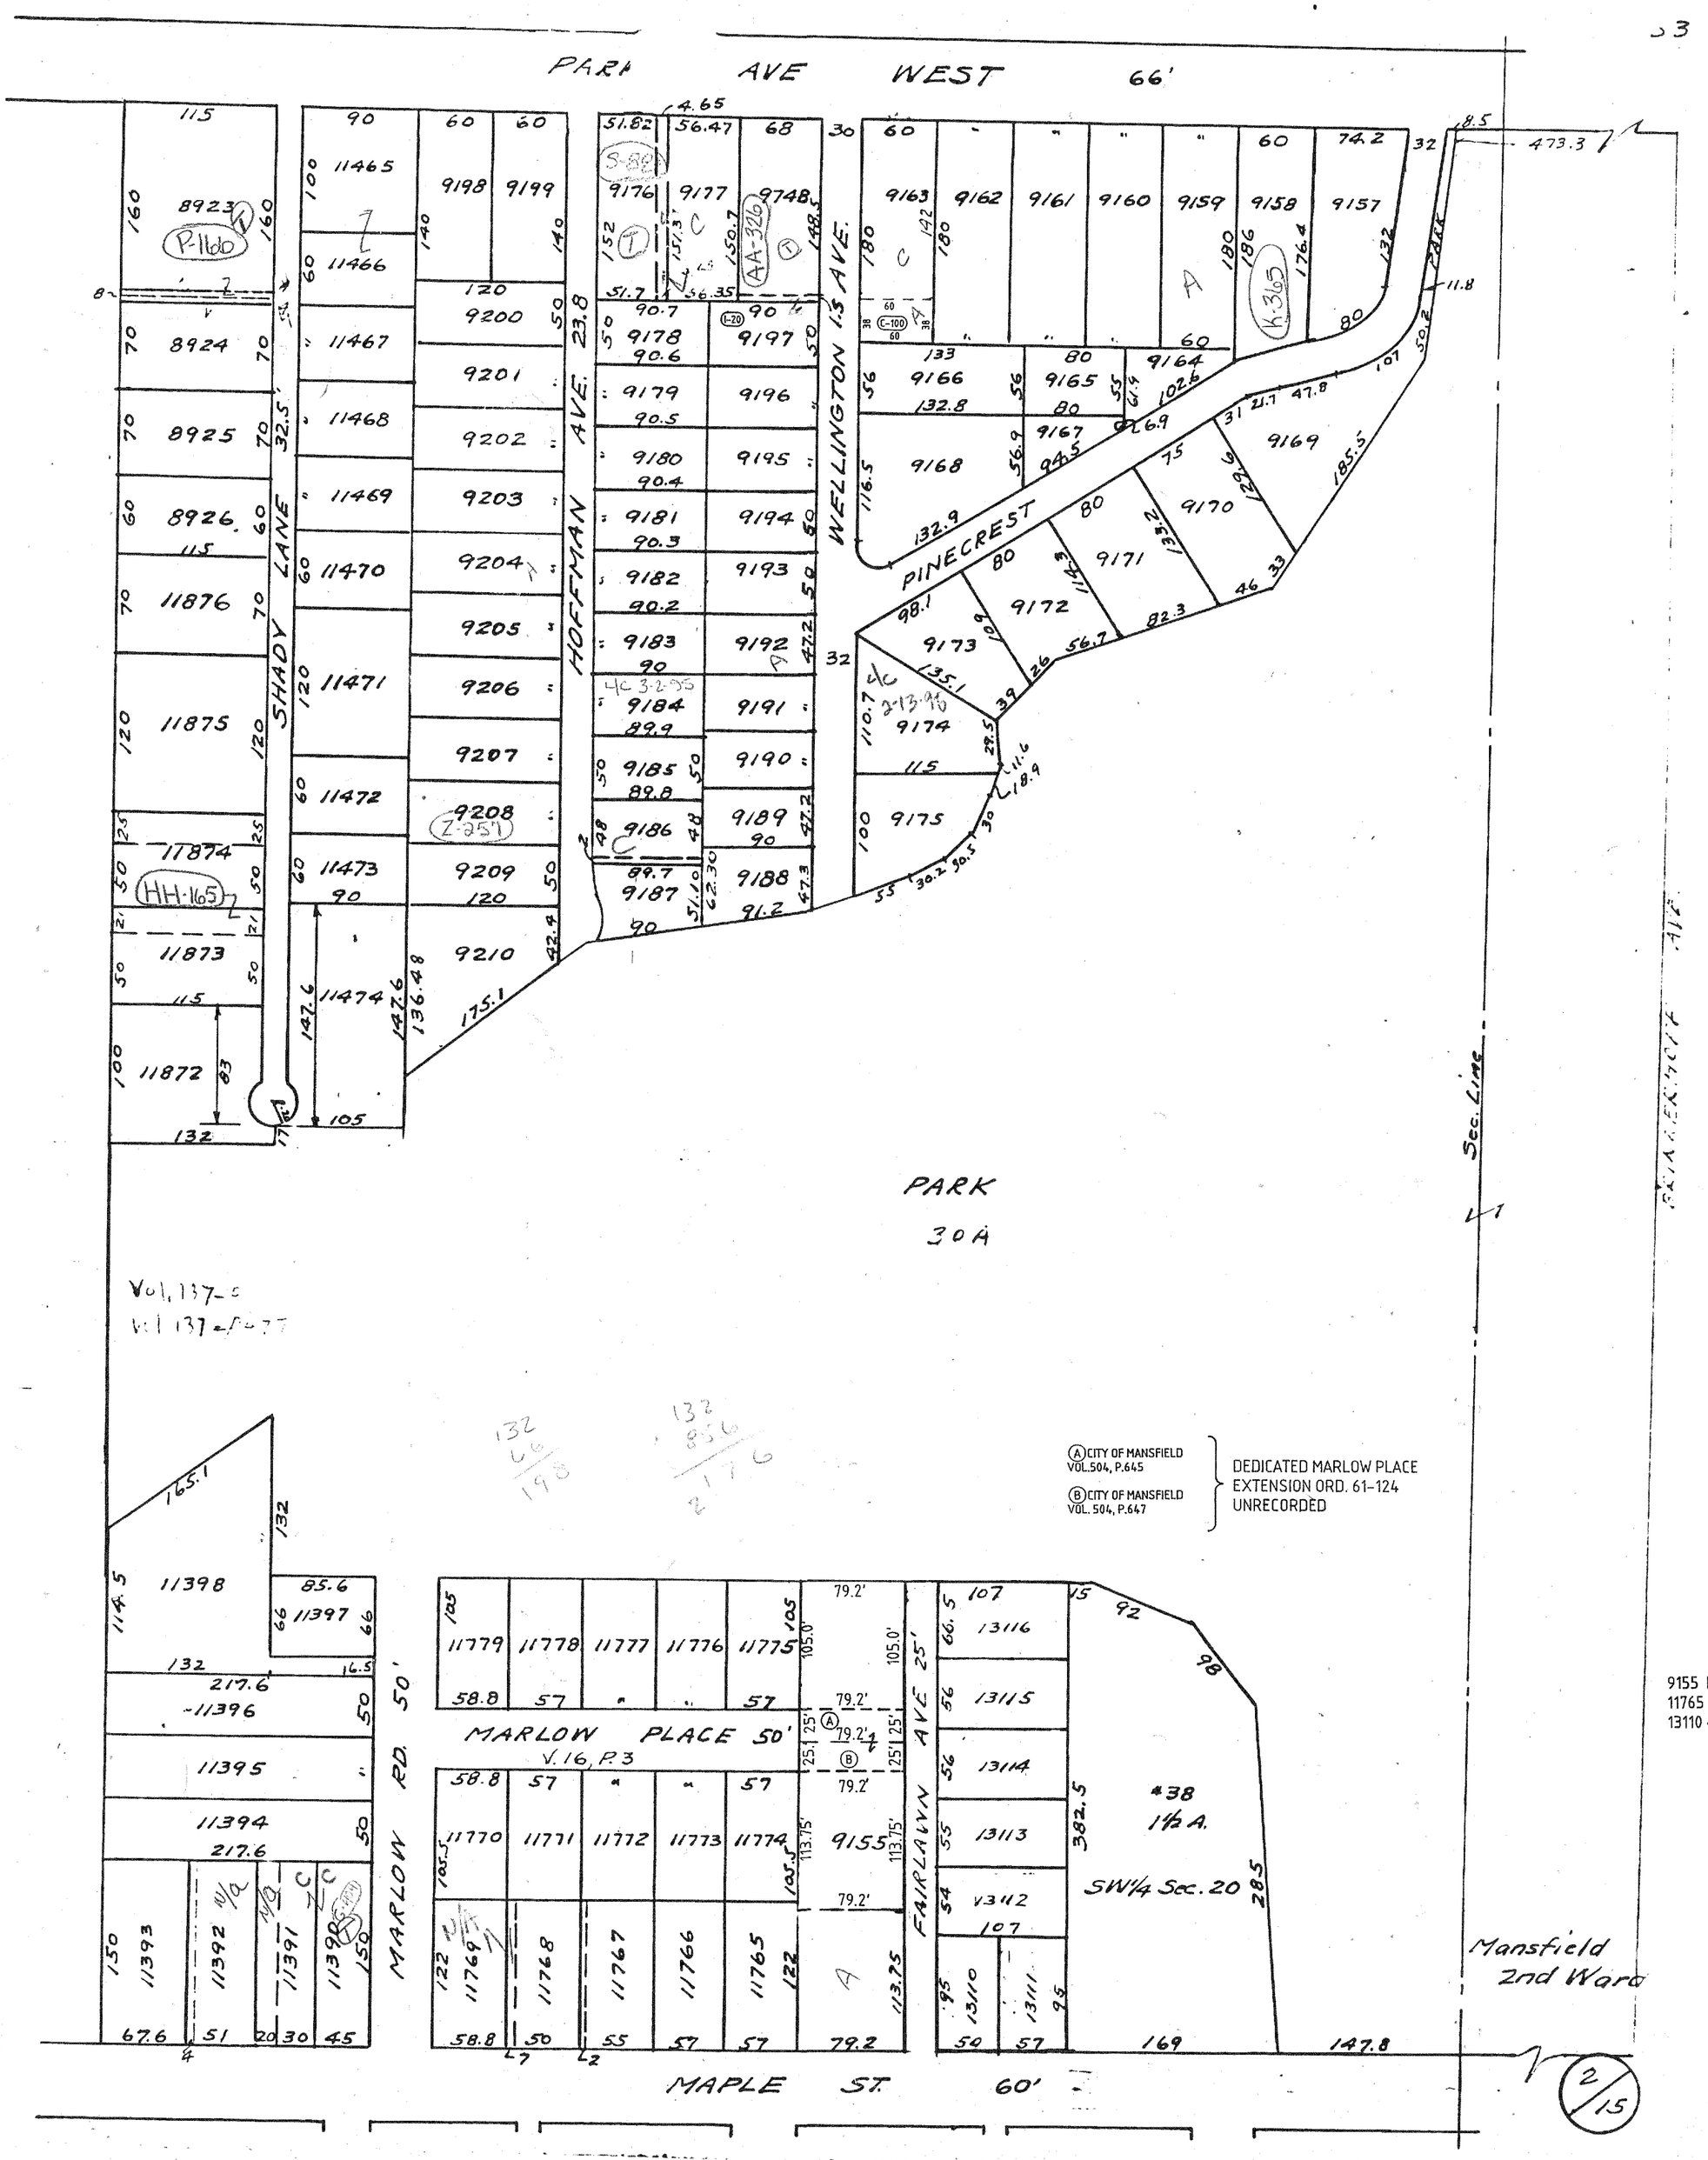
PARK AVE WEST 66'
SHADY LANE 32.5'
HOFFMAN AVE. 23.8
WELLINGTON 1.5 AVE.
PINECREST
PARK
30A
Sec. Line
MARLOW RD. 50'
MARLOW PLACE 50'
V.16, P.3
FAIRLAWN AVE 25'
MAPLE ST. 60'
Mansfield 2nd Ward
SW1/4 Sec. 20
#38 1½ A.
Ⓐ CITY OF MANSFIELD VOL.504, P.645
Ⓑ CITY OF MANSFIELD VOL. 504, P.647
DEDICATED MARLOW PLACE EXTENSION ORD. 61-124 UNRECORDED
9155 PLAT VOL.8, PG. 21
11765 - 11779 PLAT VOL.16, PG.3
13110 - 13116 PLAT VOL.18, PG.29
2/15

5-2-00