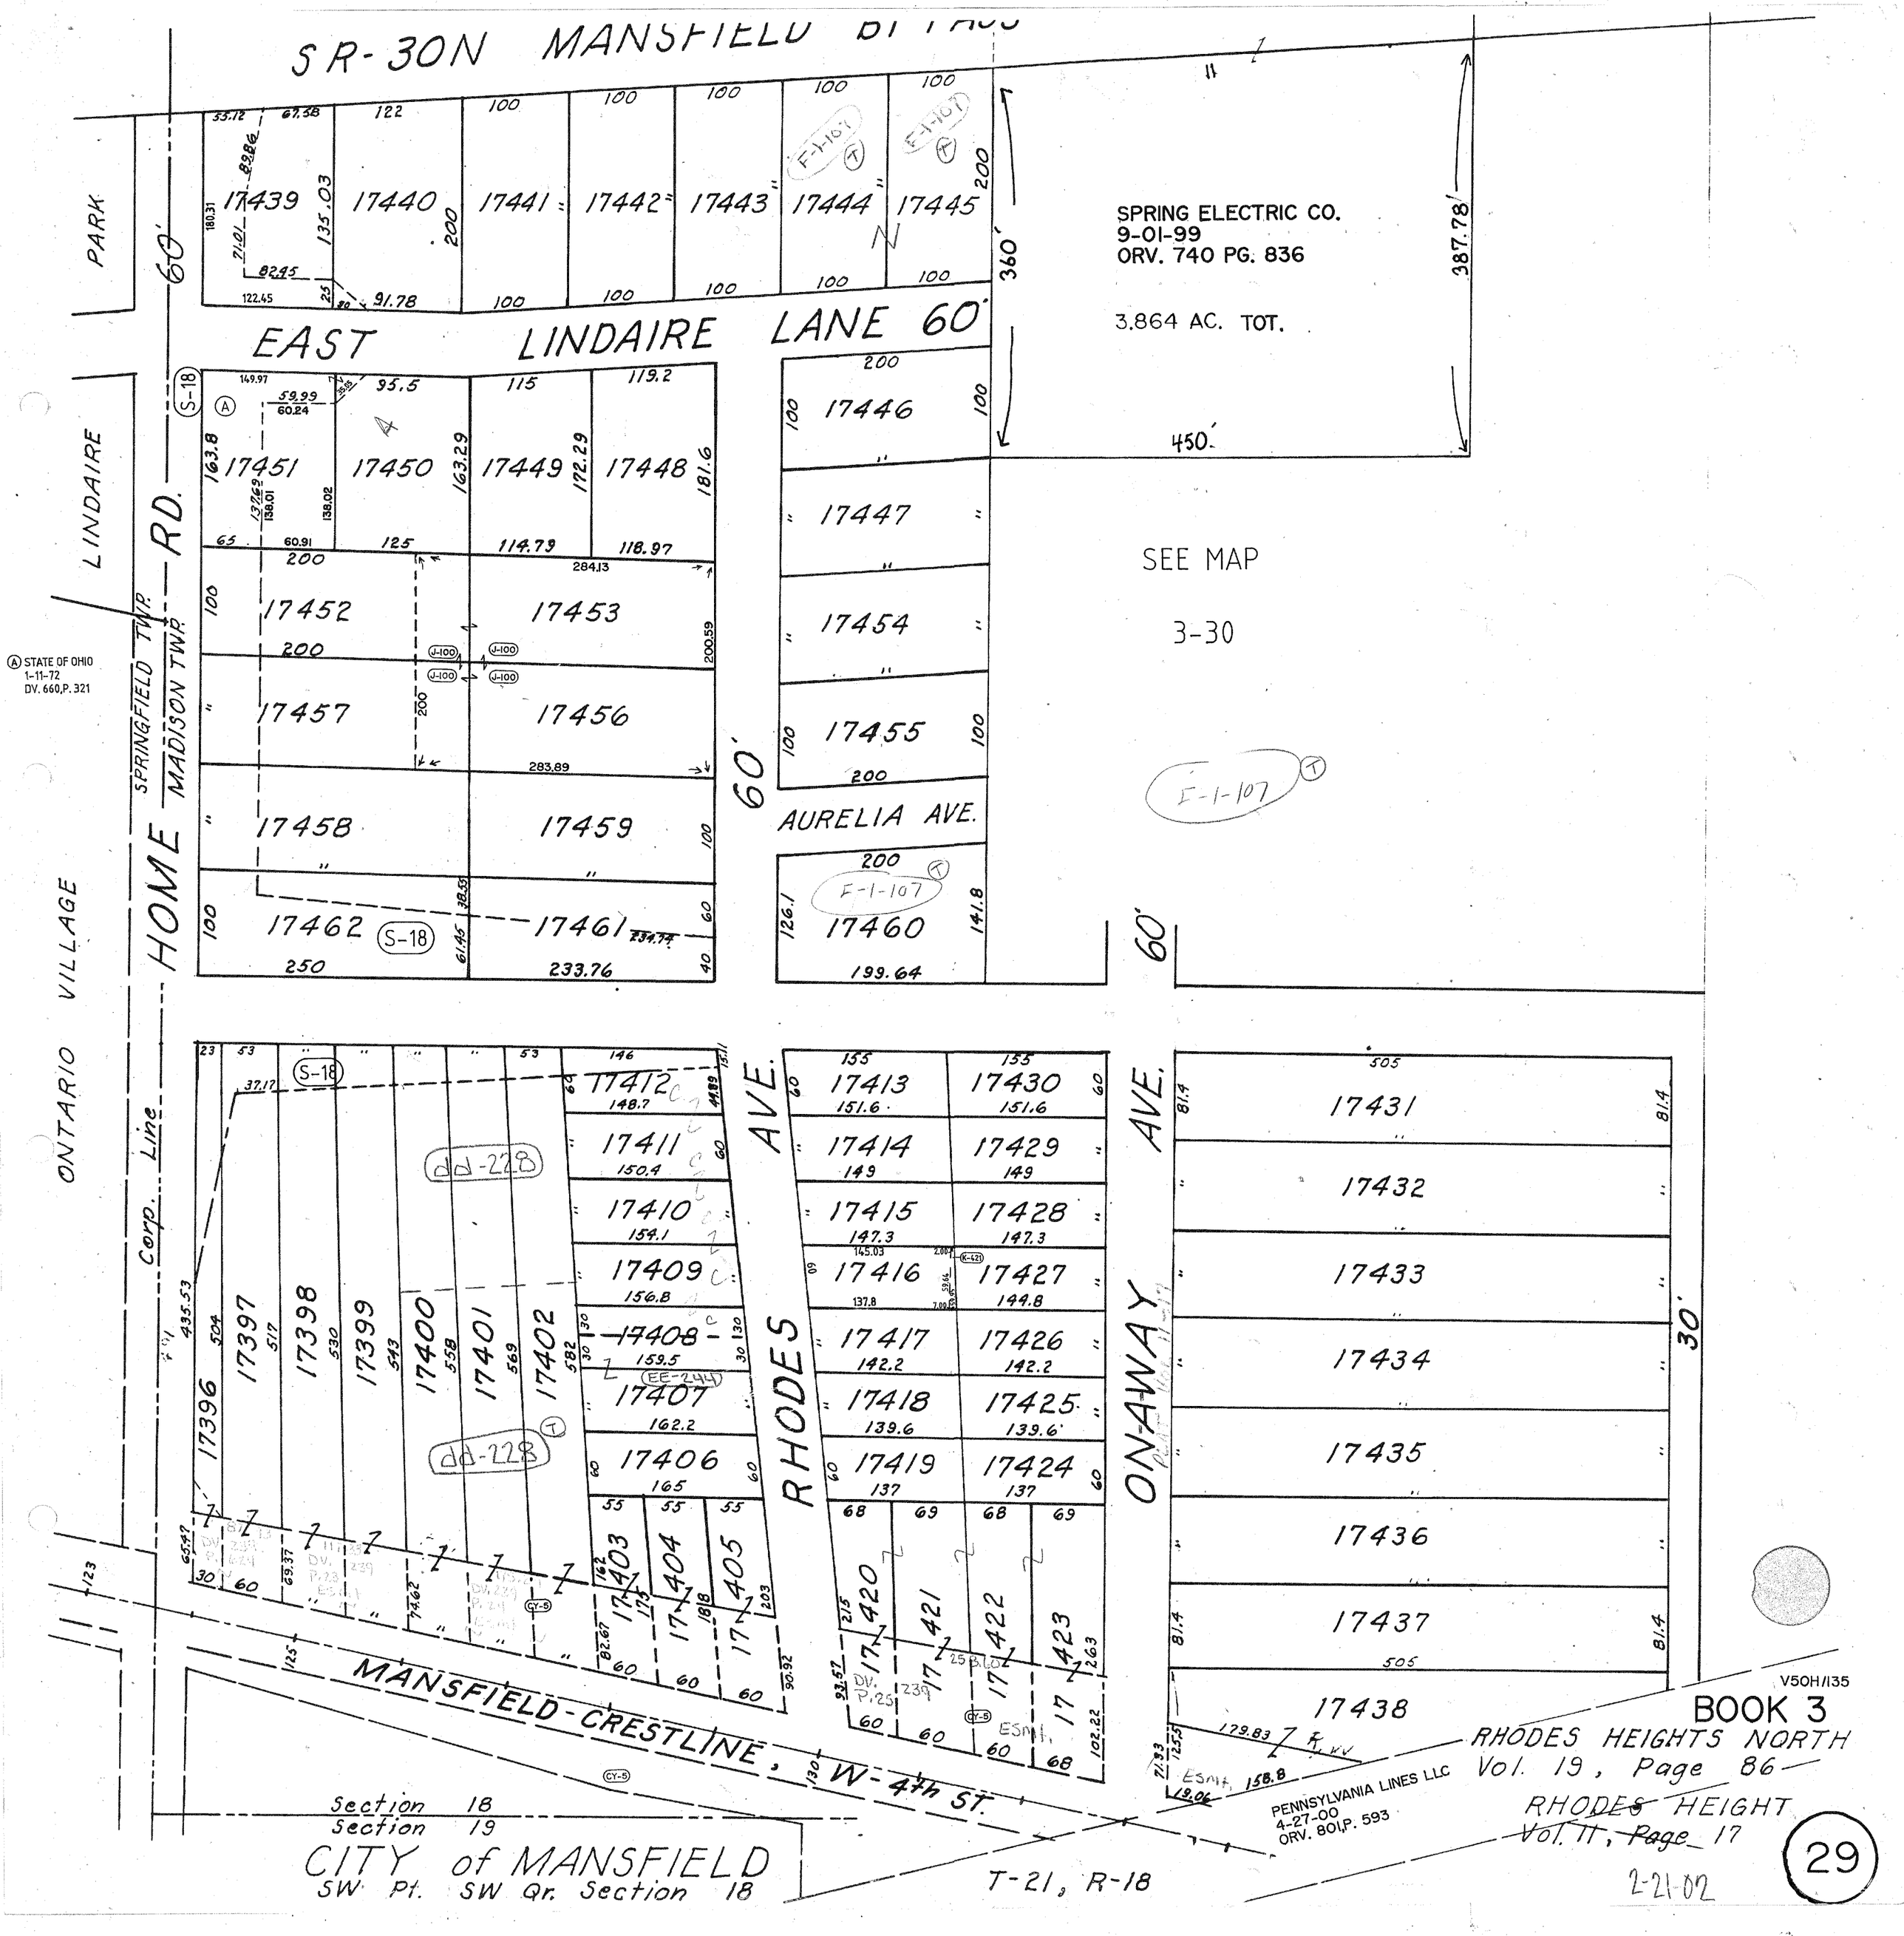
SR-30N MANSFIELD BY PASS
EAST LINDAIRE LANE 60'
HOME RD.
SPRINGFIELD TWP.
MADISON TWP.
ONTARIO VILLAGE
LINDAIRE
PARK
Corp. Line
AURELIA AVE.
RHODES AVE.
ONAWAY AVE.
MANSFIELD-CRESTLINE, W-4th ST.
SPRING ELECTRIC CO.
9-01-99
ORV. 740 PG. 836
3.864 AC. TOT.
SEE MAP
3-30
STATE OF OHIO
1-11-72
DV. 660,P. 321
PENNSYLVANIA LINES LLC
4-27-00
ORV. 801,P. 593
Section 18
Section 19
CITY of MANSFIELD
SW Pt. SW Qr. Section 18
T-21, R-18
V50H/135
BOOK 3
RHODES HEIGHTS NORTH
Vol. 19, Page 86
RHODES HEIGHT
Vol. 11, Page 17
2-21-02
29