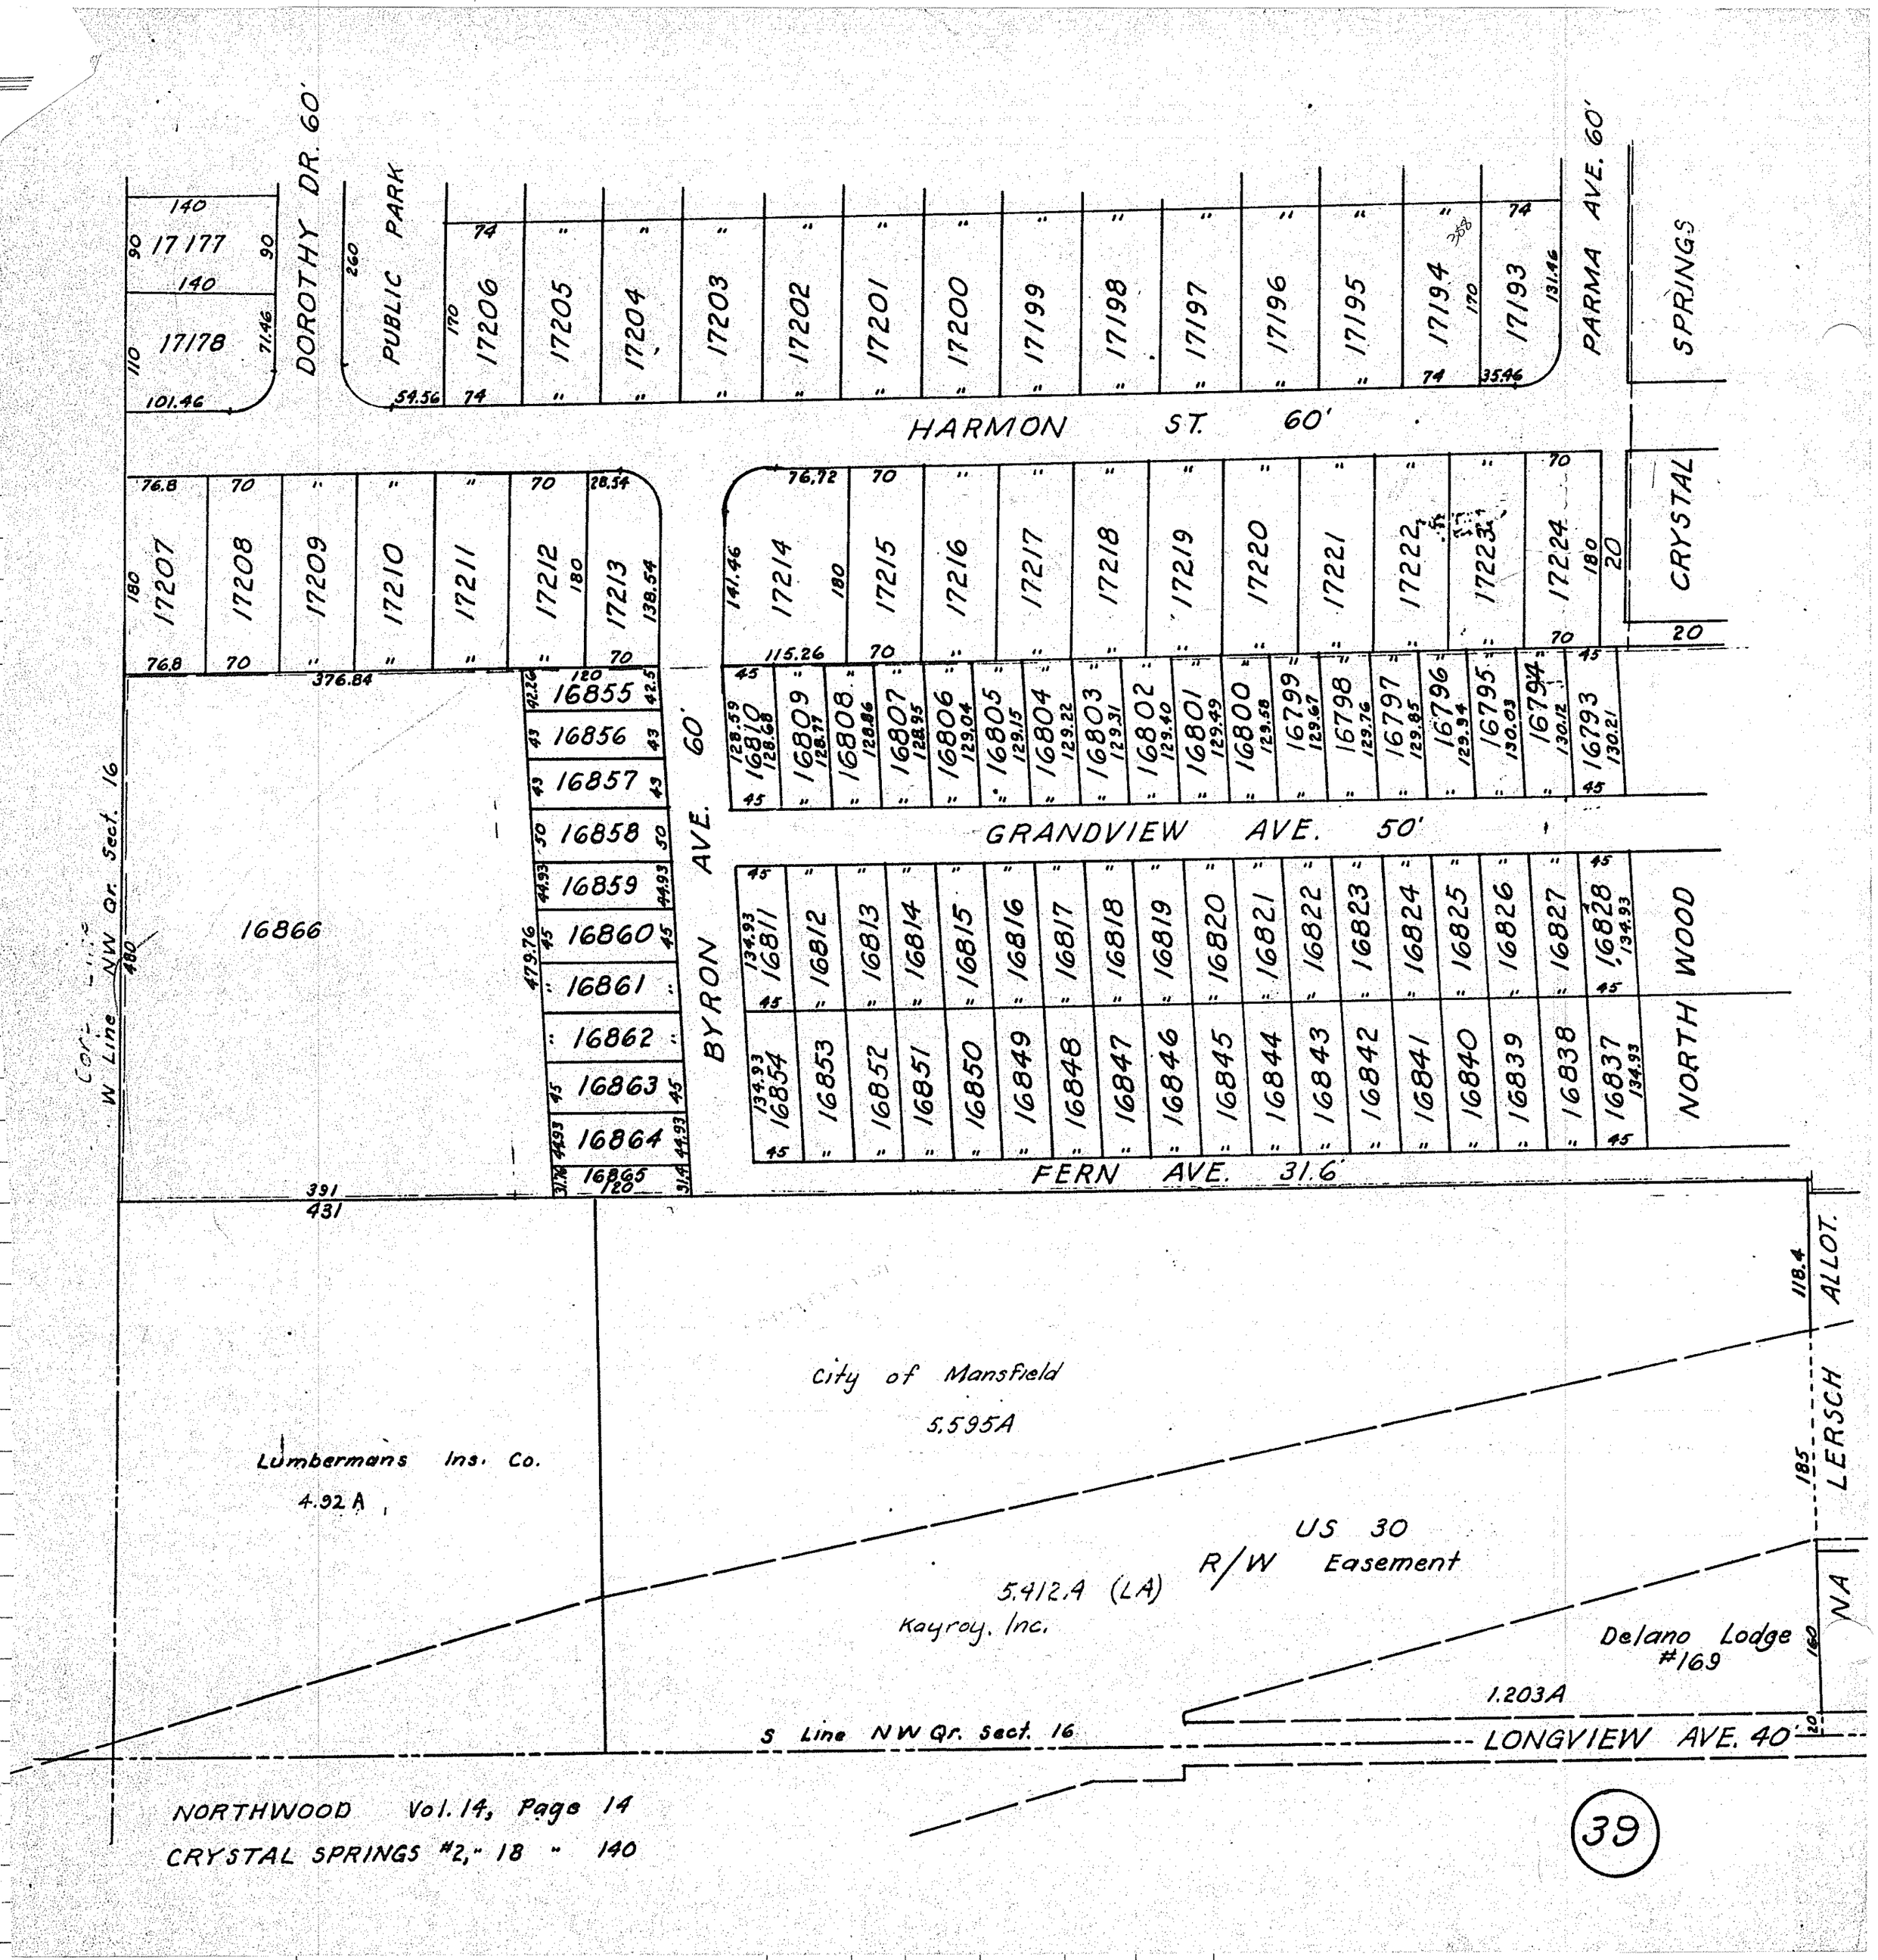
DOROTHY DR. 60'
PUBLIC PARK
PARMA AVE. 60'
HARMON ST. 60'
CRYSTAL SPRINGS
BYRON AVE. 60'
GRANDVIEW AVE. 50'
FERN AVE. 31.6'
NORTH WOOD
ALLOT.
LERSCH
NA
Cor. Line NW Qr. Sect. 16
W Line NW Qr. Sect. 16
16866
City of Mansfield
5.595A
Lumbermans Ins. Co.
4.92 A
US 30
R/W Easement
5.412.A (LA)
Kayroy, Inc.
Delano Lodge #169
1.203A
S Line NW Qr. Sect. 16
LONGVIEW AVE. 40'
NORTHWOOD Vol. 14, Page 14
CRYSTAL SPRINGS #2, " 18 " 140
39