	IN WHOSE NAME ASSESSED	DESCRIPTION OF PROPERTY			Value of Lots	Buildings	Total Valuation Lands and Buildings	TRANSFERS
		Lot Number	Feet Front	Feet Deep				
027-07-130-03-001	OK ~~Shaffner Ernest L & Loretta A & Mervin R & Jean A~~	22761						
027-07-130-03-002	Shaffner Ernest L & Loretta A & Mervin R & Jean A	22762			See next			
					page for			
027-07-130-03-003	Shaffner Ernest L & Loretta A & Mervin R & Jean A	22763			South Main St.			
						Condominium	Page 46	
027-07-130-03-004	Shaffner Ernest L & Loretta A & Mervin R & Jean A	22764						
027-07-130-03-005	Shaffner Ernest L & Loretta A & Mervin R & Jean A	22765						
027-07-130-03-006	Shaffner Ernest L & Loretta A & Mervin R & Jean A	22766						
027-07-130-03-007	Shaffner Ernest L & Loretta A & Mervin R & Jean A	22767						

Amended Drawing of South Main Street Condominiums previously recorded at Volume 492, page 152

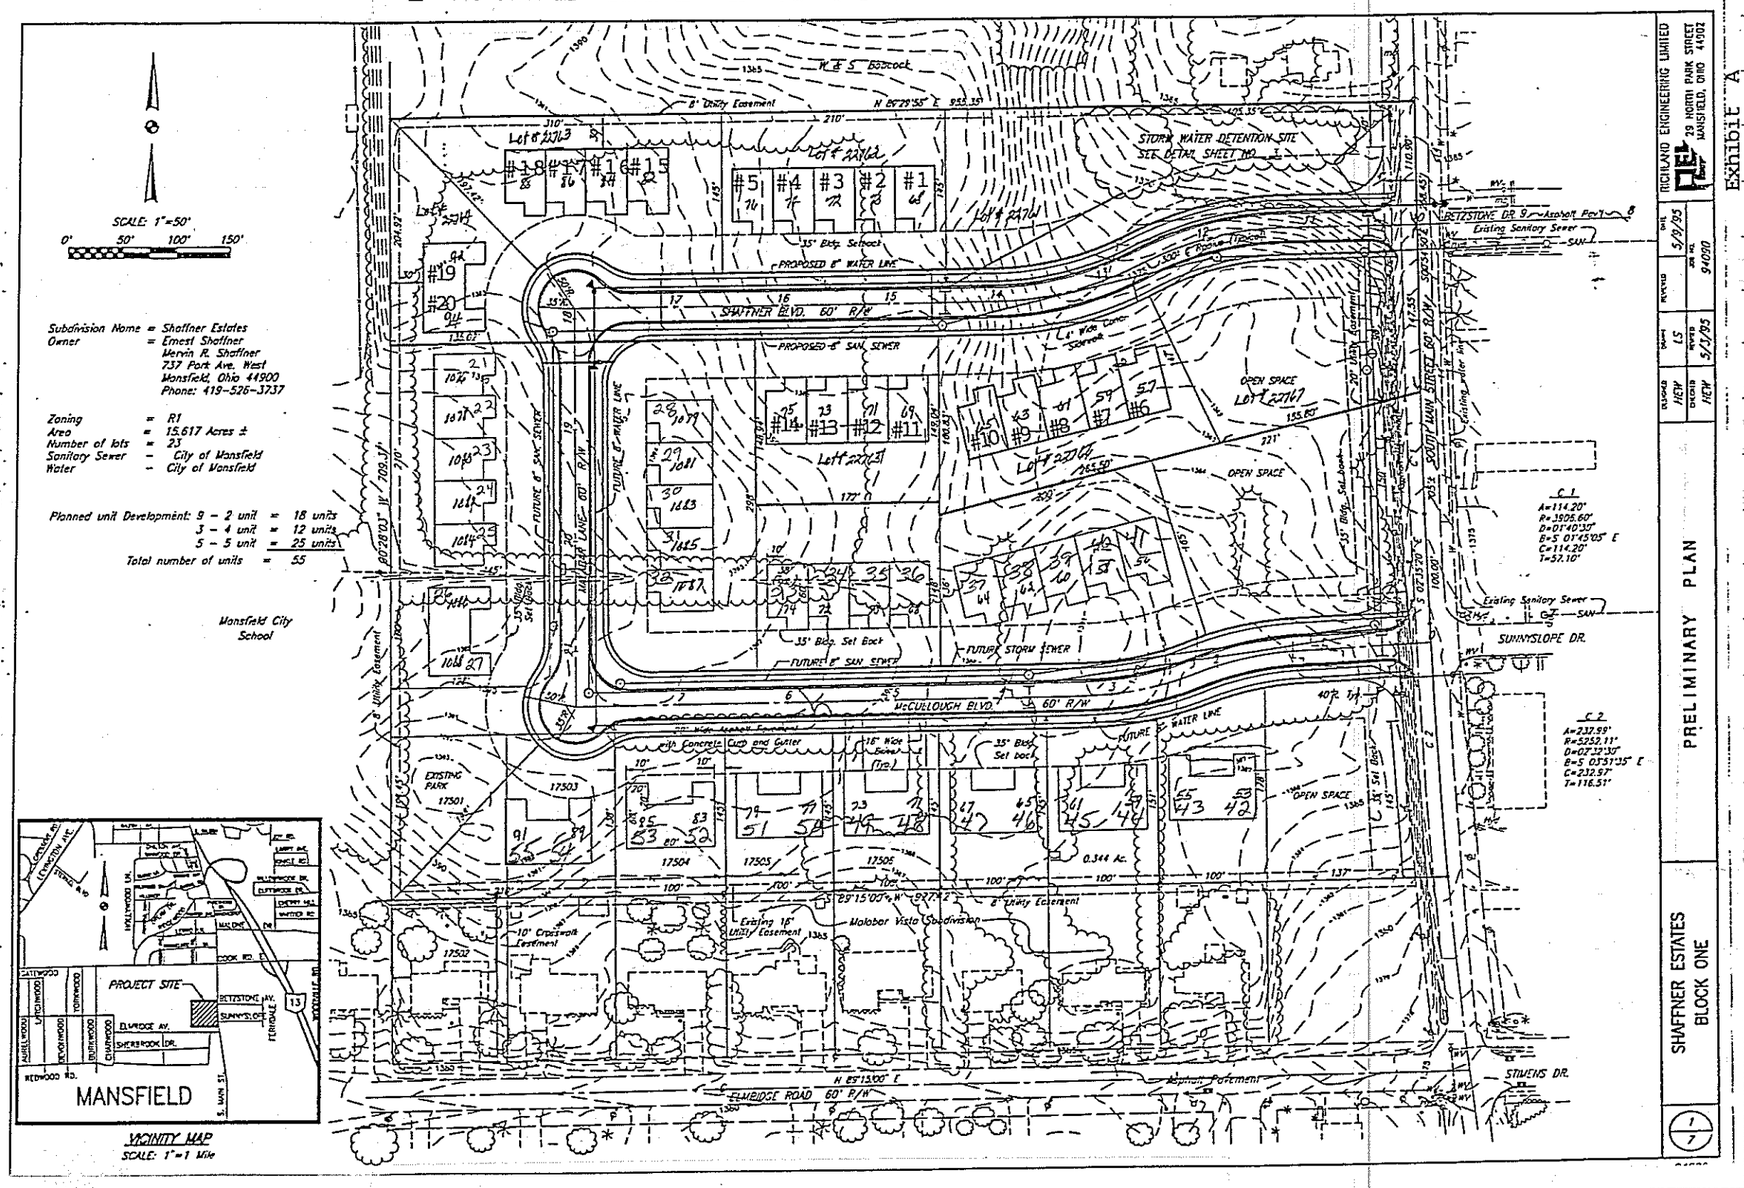

Exhibit A