Shelby Village, Richland County, O., as Appraised in Year 1910.

CHANGES BY STATE BOAR
CHANGES BY COUNTY BOA
TOTA

DESCRIPTION OF PROPERTY					Value of Lots	VALUATION OF BUILDINGS			Assessor's Total Valuation Lots and Buildings	AMOUNT ADDED BY COUNTY BOARD				AMOUNT DEDUCTED BY COUNTY BOARD				Aggregate Duplicate Valuation	ROA EXEMPT	
No. of Out-Lot	No. of In-Lot	PARCELS	Feet Front	Feet Deep		Dwelling House	Barn	Other Buildings		On Lots	On Dwelling House	On Barn	On Other Buildings	From Lots	From Dwelling House	From Barn	From Other Buildings			
					Dollars	Dollars	Dollars	Dollars	Dollars	Dollars	Dollars	Dollars	Dollars	Dollars	Dollars	Dollars	Dollars	Dollars	Acres	Hds

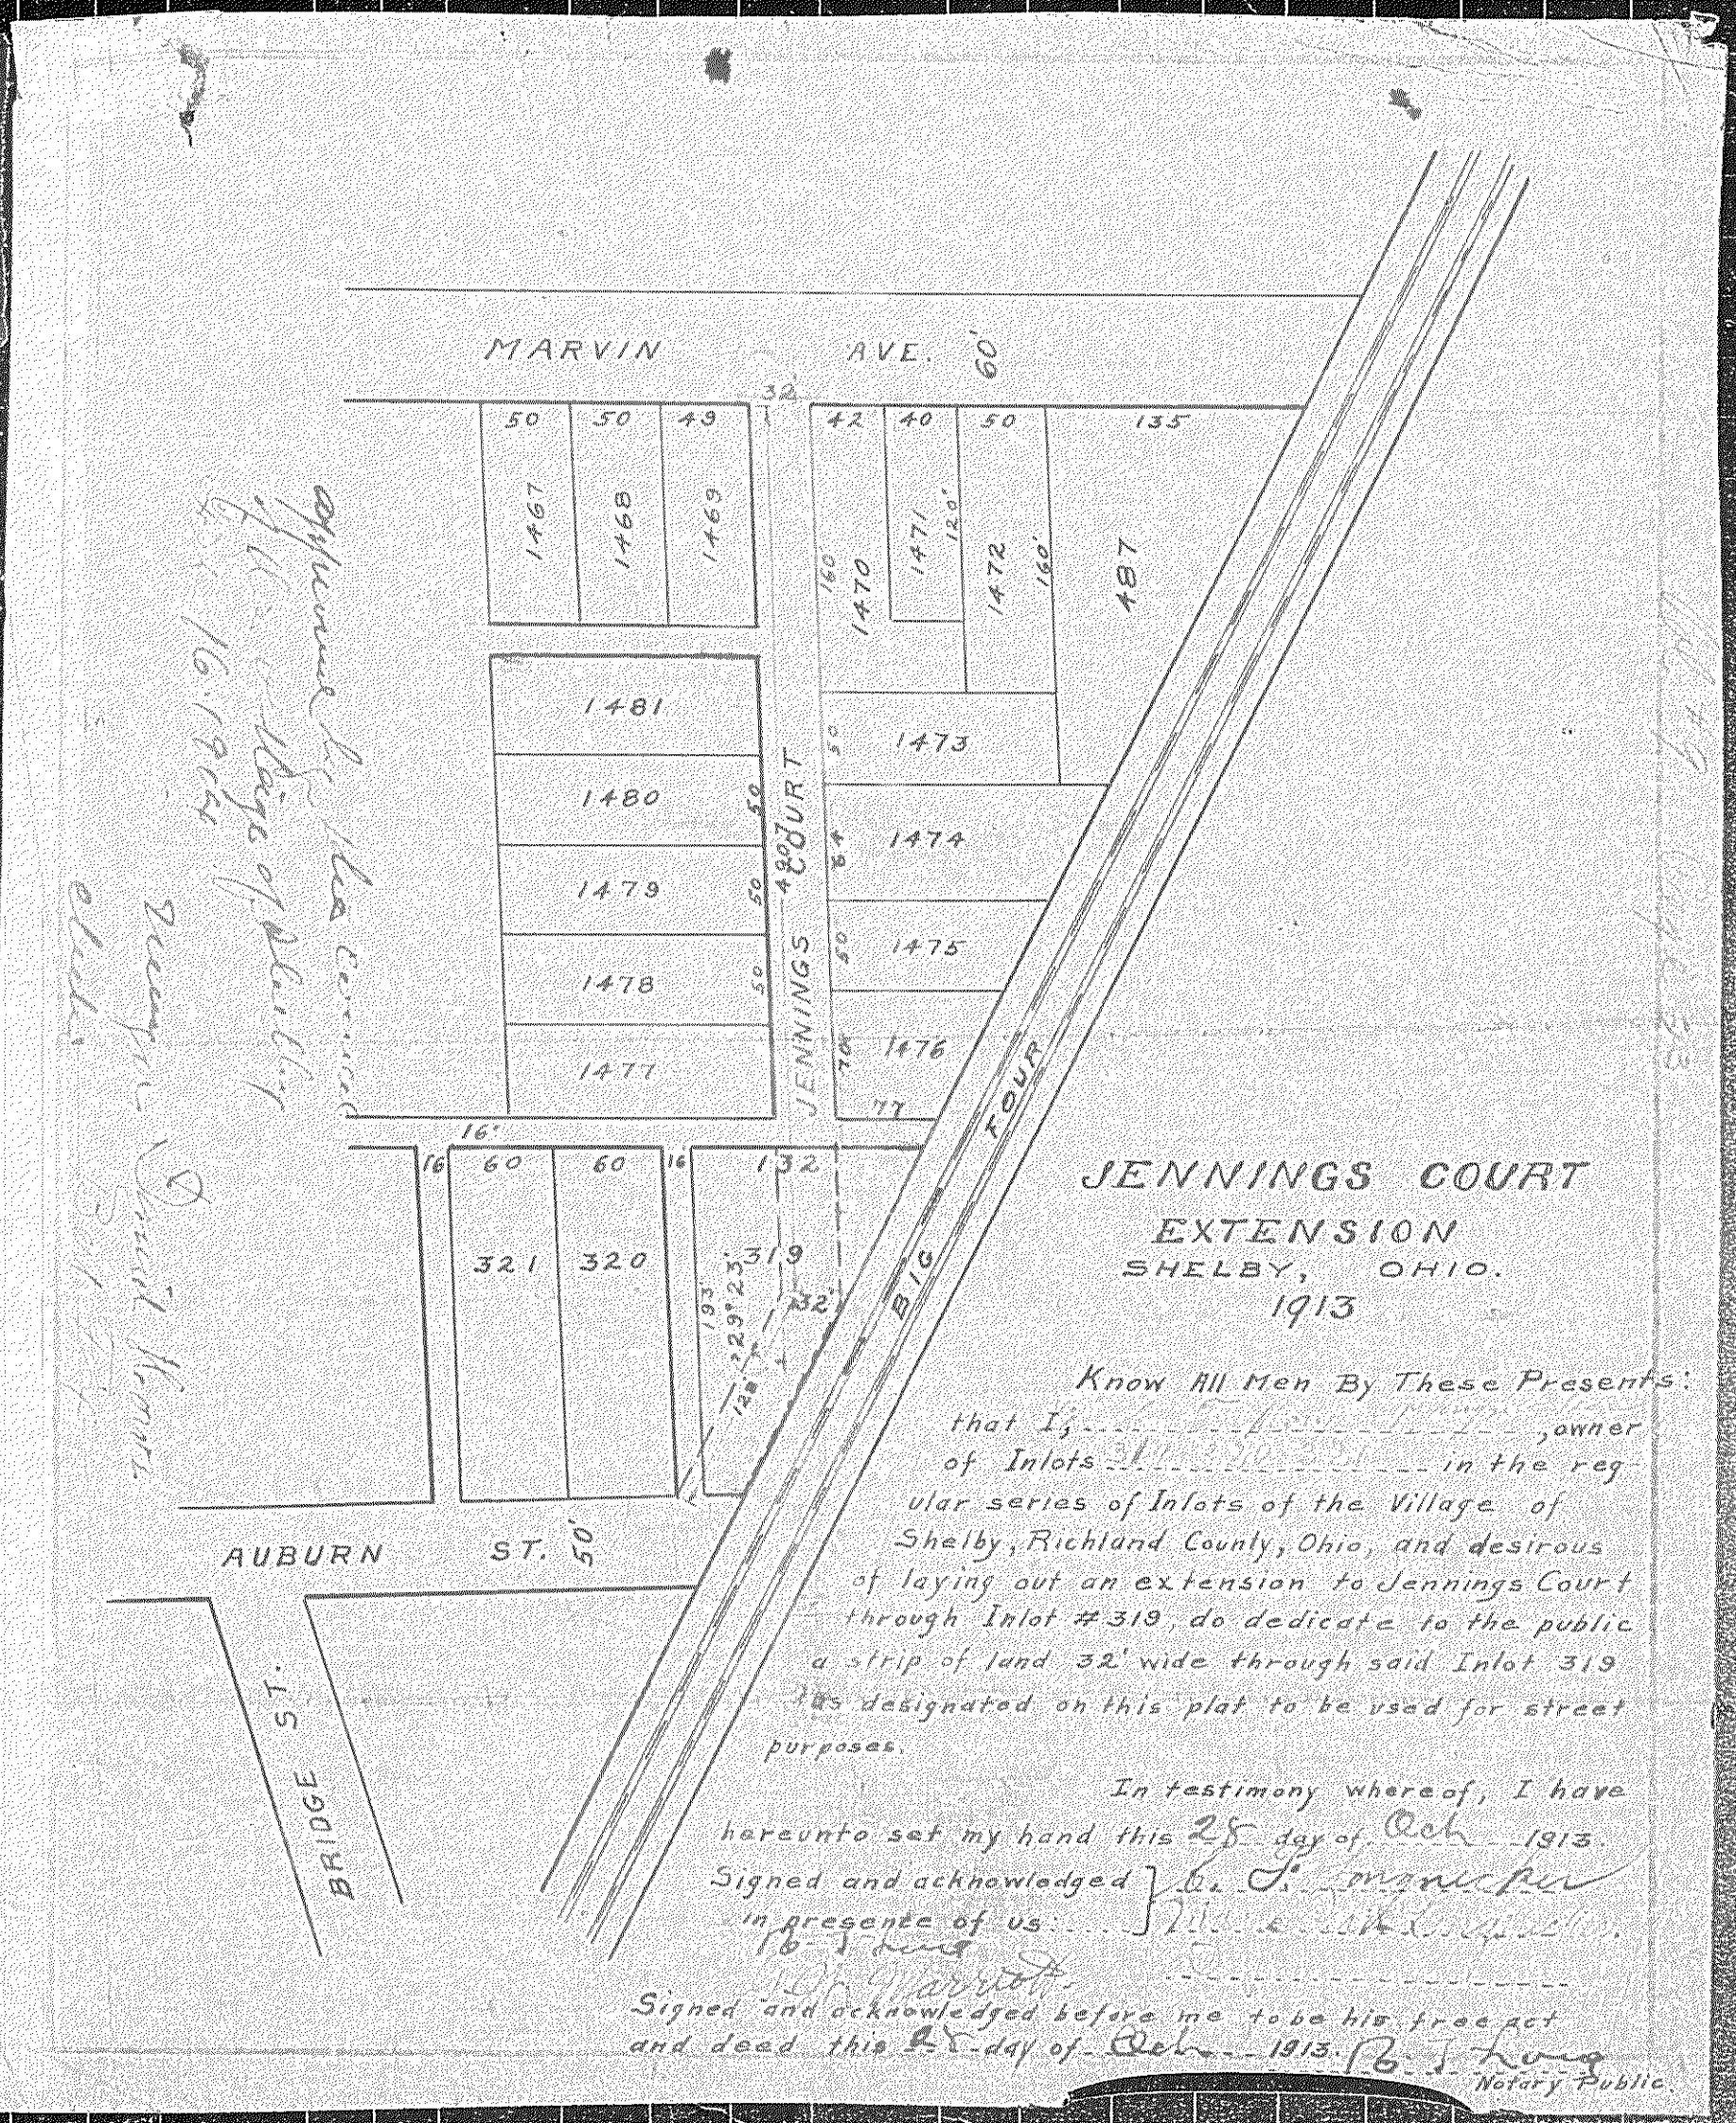

JENNINGS COURT EXTENSION
SHELBY, OHIO.
1913

Know All Men By These Presents: that I, _____, owner of Inlots _____ in the regular series of Inlots of the Village of Shelby, Richland County, Ohio, and desirous of laying out an extension to Jennings Court through Inlot #319, do dedicate to the public a strip of land 32' wide through said Inlot 319 as designated on this plat to be used for street purposes.

In testimony whereof, I have hereunto set my hand this 25 day of Oct. 1913.

Signed and acknowledged in presence of us: _____

_____

Signed and acknowledged before me to be his free act and deed this 27 day of Oct. 1913. _____ Notary Public