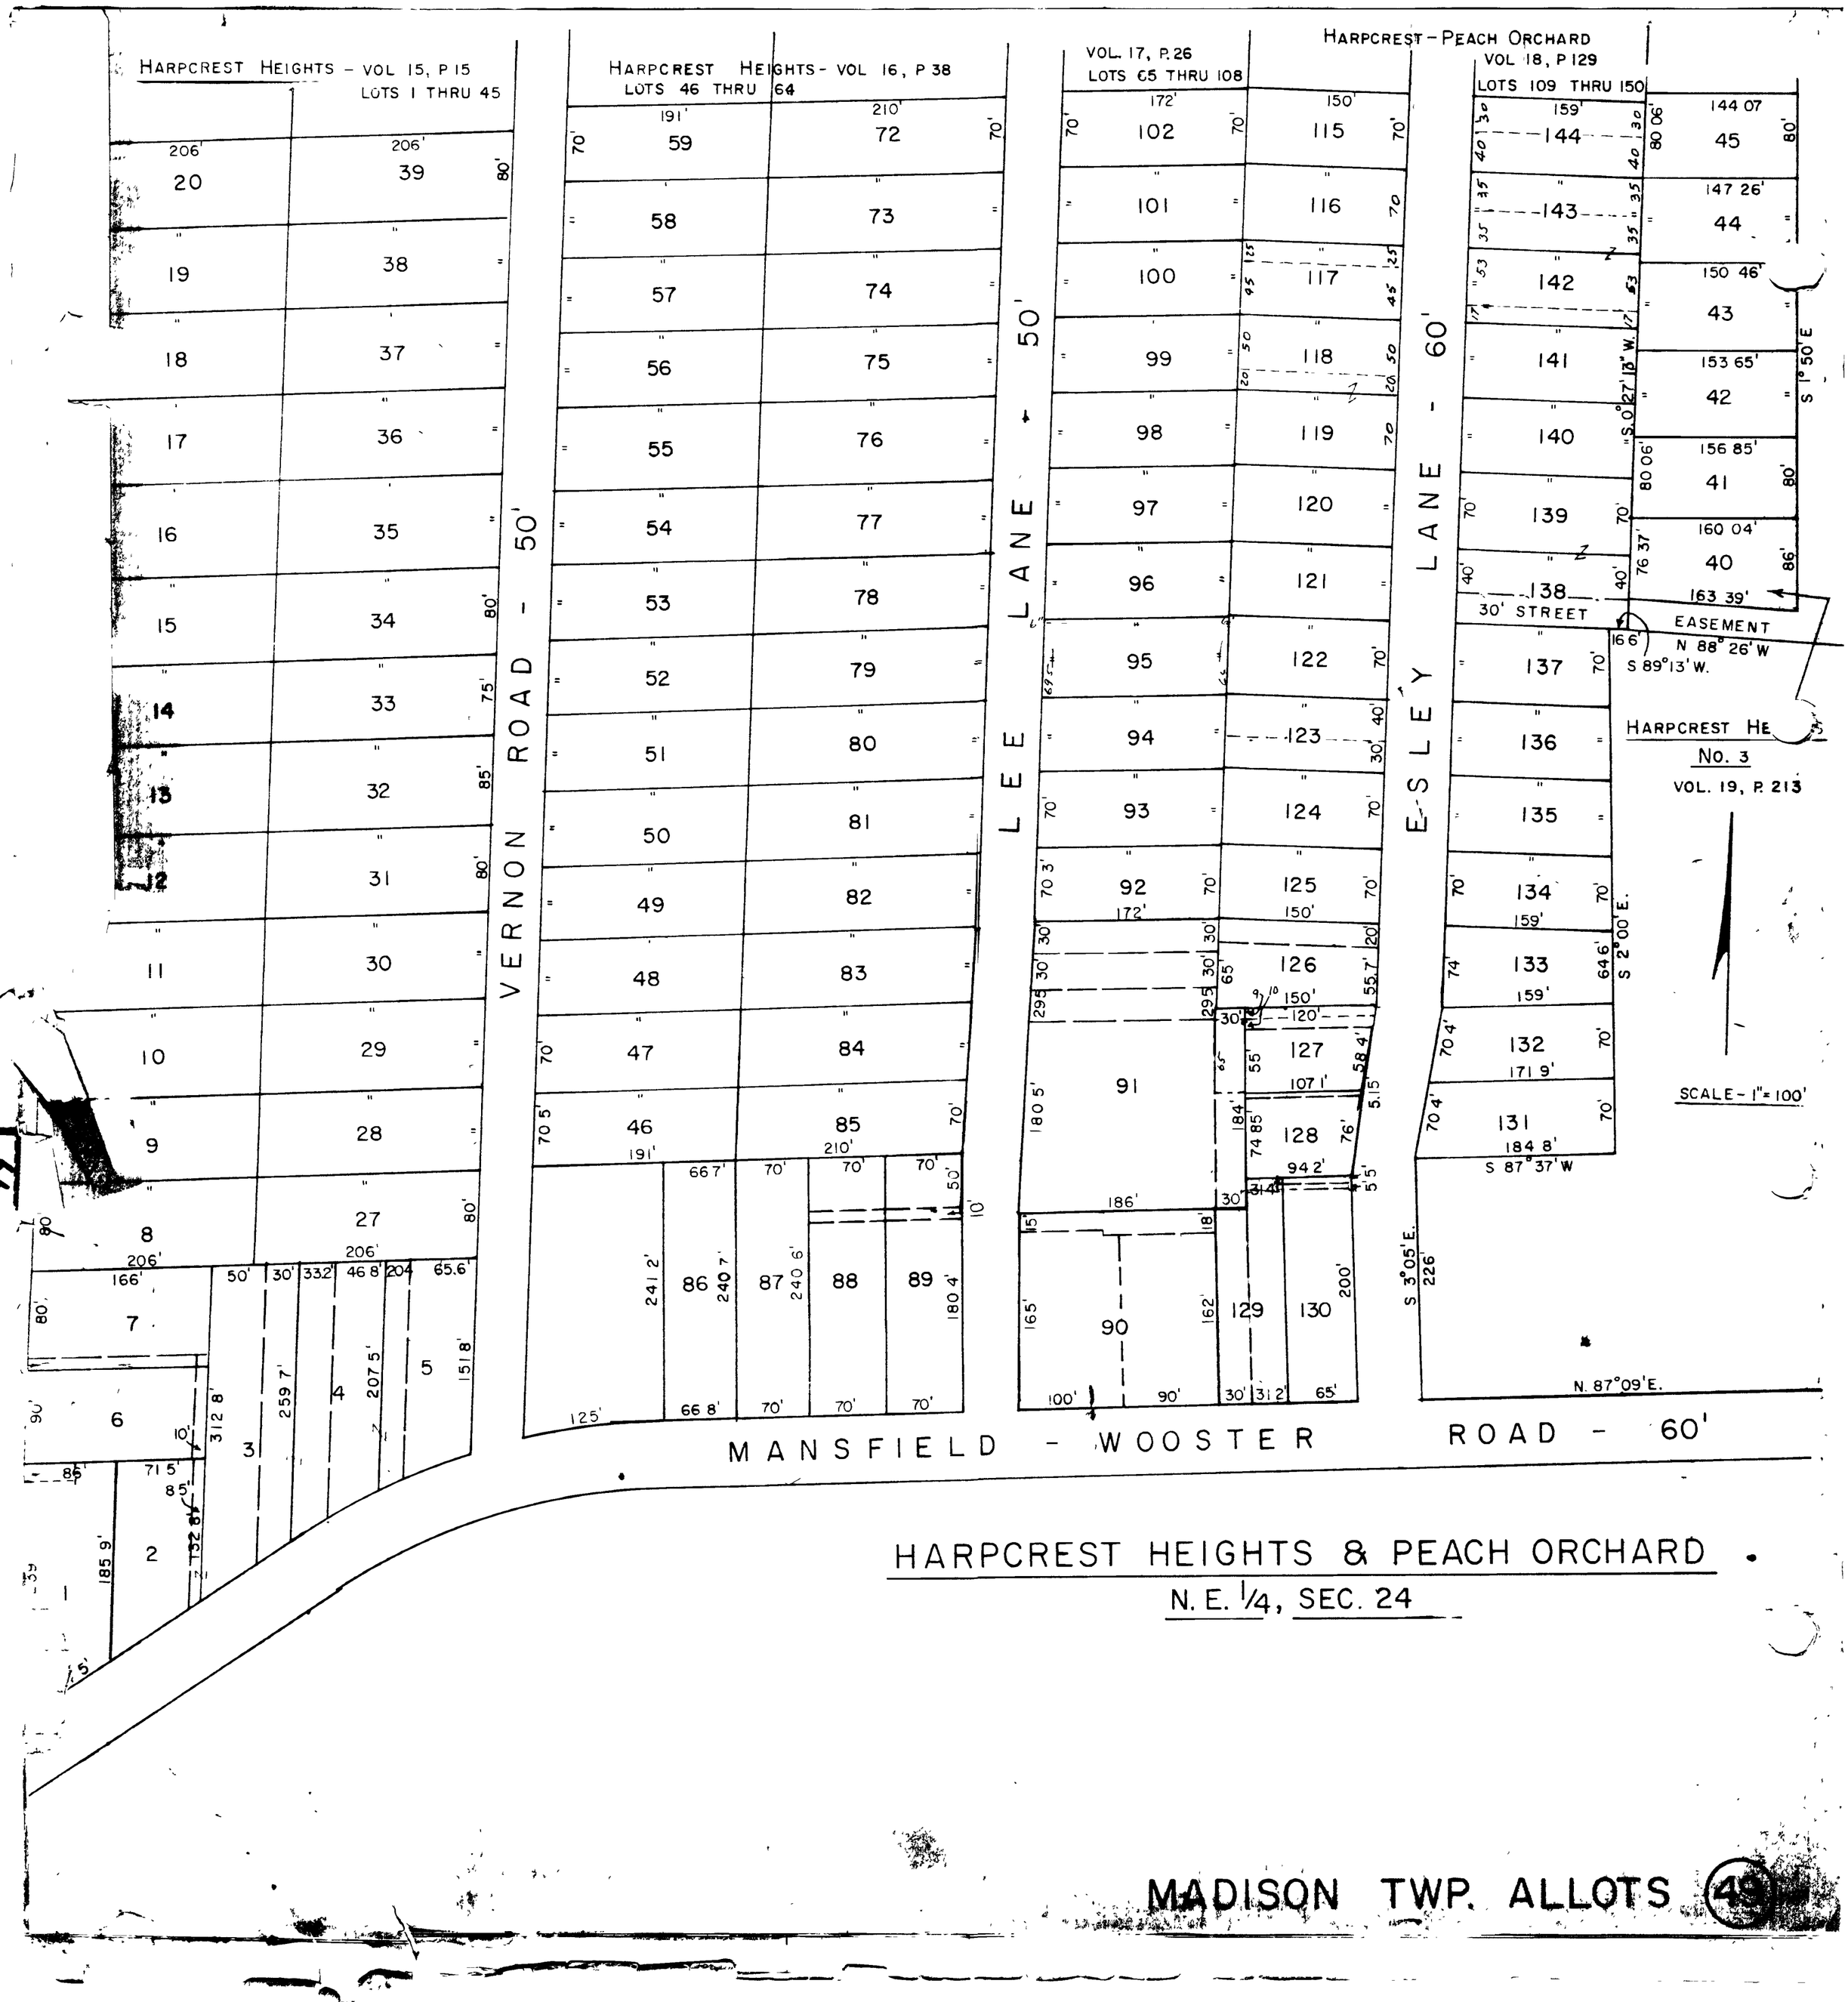
HARPCREST HEIGHTS - VOL 15, P 15
LOTS 1 THRU 45
HARPCREST HEIGHTS - VOL 16, P 38
LOTS 46 THRU 64
VOL. 17, P. 26
LOTS 65 THRU 108
HARPCREST - PEACH ORCHARD
VOL 18, P 129
LOTS 109 THRU 150
VERNON ROAD - 50'
LEE LANE - 50'
ESLEY LANE - 60'
30' STREET
EASEMENT
N 88° 26' W
S 89°13' W.
HARPCREST HE
No. 3
VOL. 19, P. 213
SCALE - 1" = 100'
S 87° 37' W
N. 87°09'E.
MANSFIELD - WOOSTER ROAD - 60'
HARPCREST HEIGHTS & PEACH ORCHARD
N. E. 1/4, SEC. 24
MADISON TWP. ALLOTS