41

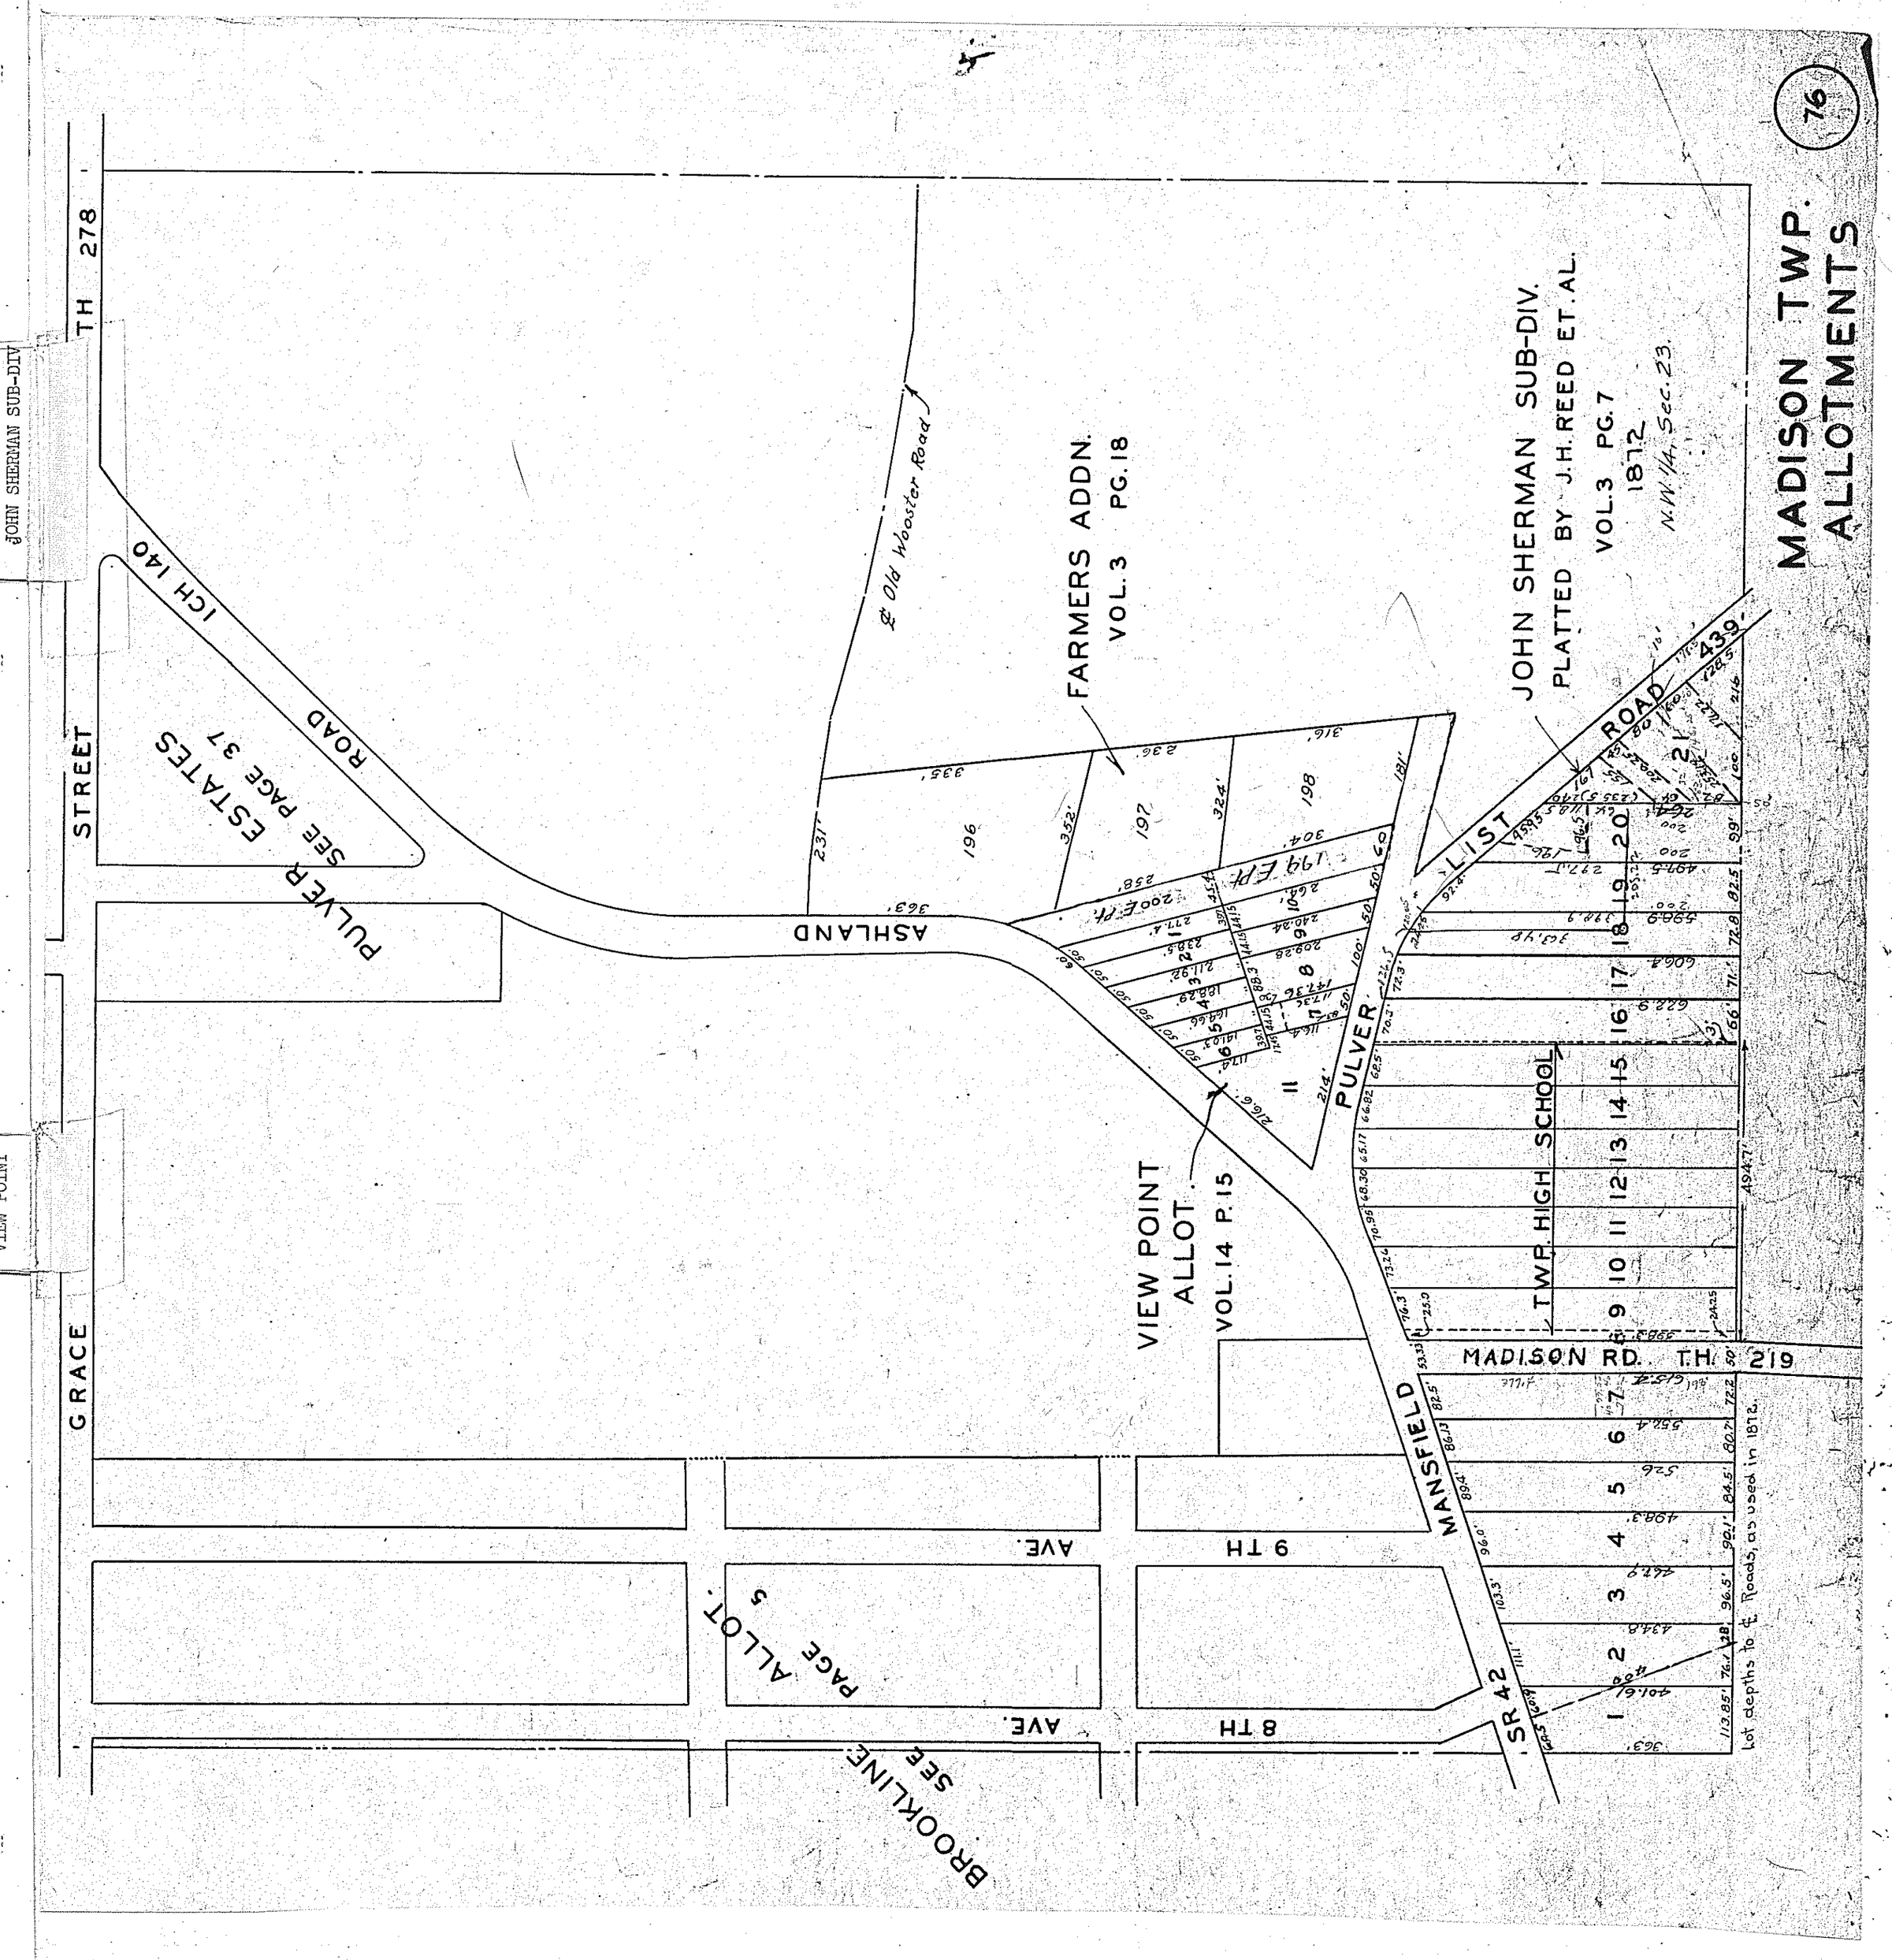

MADISON TWP.
ALLOTMENTS
76
JOHN SHERMAN SUB-DIV.
PLATTED BY J.H. REED ET. AL.
VOL.3 PG.7
1872
N.W. 1/4, Sec. 23.
FARMERS ADDN.
VOL.3 PG.18
JOHN SHERMAN SUB-DIV.
PULVER ESTATES
SEE PAGE 37
ICH 140
ROAD
PULVER
ASHLAND
GRACE
STREET
TH 278
VIEW POINT
ALLOT.
VOL.14 P.15
TWP. HIGH SCHOOL
MADISON RD. T.H. 219
MANSFIELD
SR 42
LIST ROAD 439
9 TH AVE.
8 TH AVE.
BROOKLINE
SEE PAGE 5
ALLOT.
Lot depths to ℄ Roads, as used in 1872.