DEDICATION

We The Madison Realty Co. (formerly G.W. Bahl Realty Co.) hereby adopt and accept this Sub-division of our lands as setforth by the within Plat and do hereby dedicate to public use forever the streets as Shown

By _____ Pres.

By _____ Secty.

NORTHWOOD

MANSFIELD, OHIO.

AN 18 ACRE SUBDIVISION IN N.W. 1/4, SEC. 16

ACKNOWLEDGEMENT

Personally, appeared before me a notary public in a for Richland County, State of Ohio, the hereon Signed owners who acknowledged their signatures to be the free act and deed of themselves and their compar In withess whereof I hereunto affix my hand and seal this day of 1929

N.P.

CERTIFICATE

I hereby Certify the within plat & Notes are correct iron pipe mark each lot corner & monuments set where Shown.

W.E. Rusk

PLANING COMMISSION

We the planning commision of the City of Mansfield hereby approve the within Plat.

Date _____ Secty _____

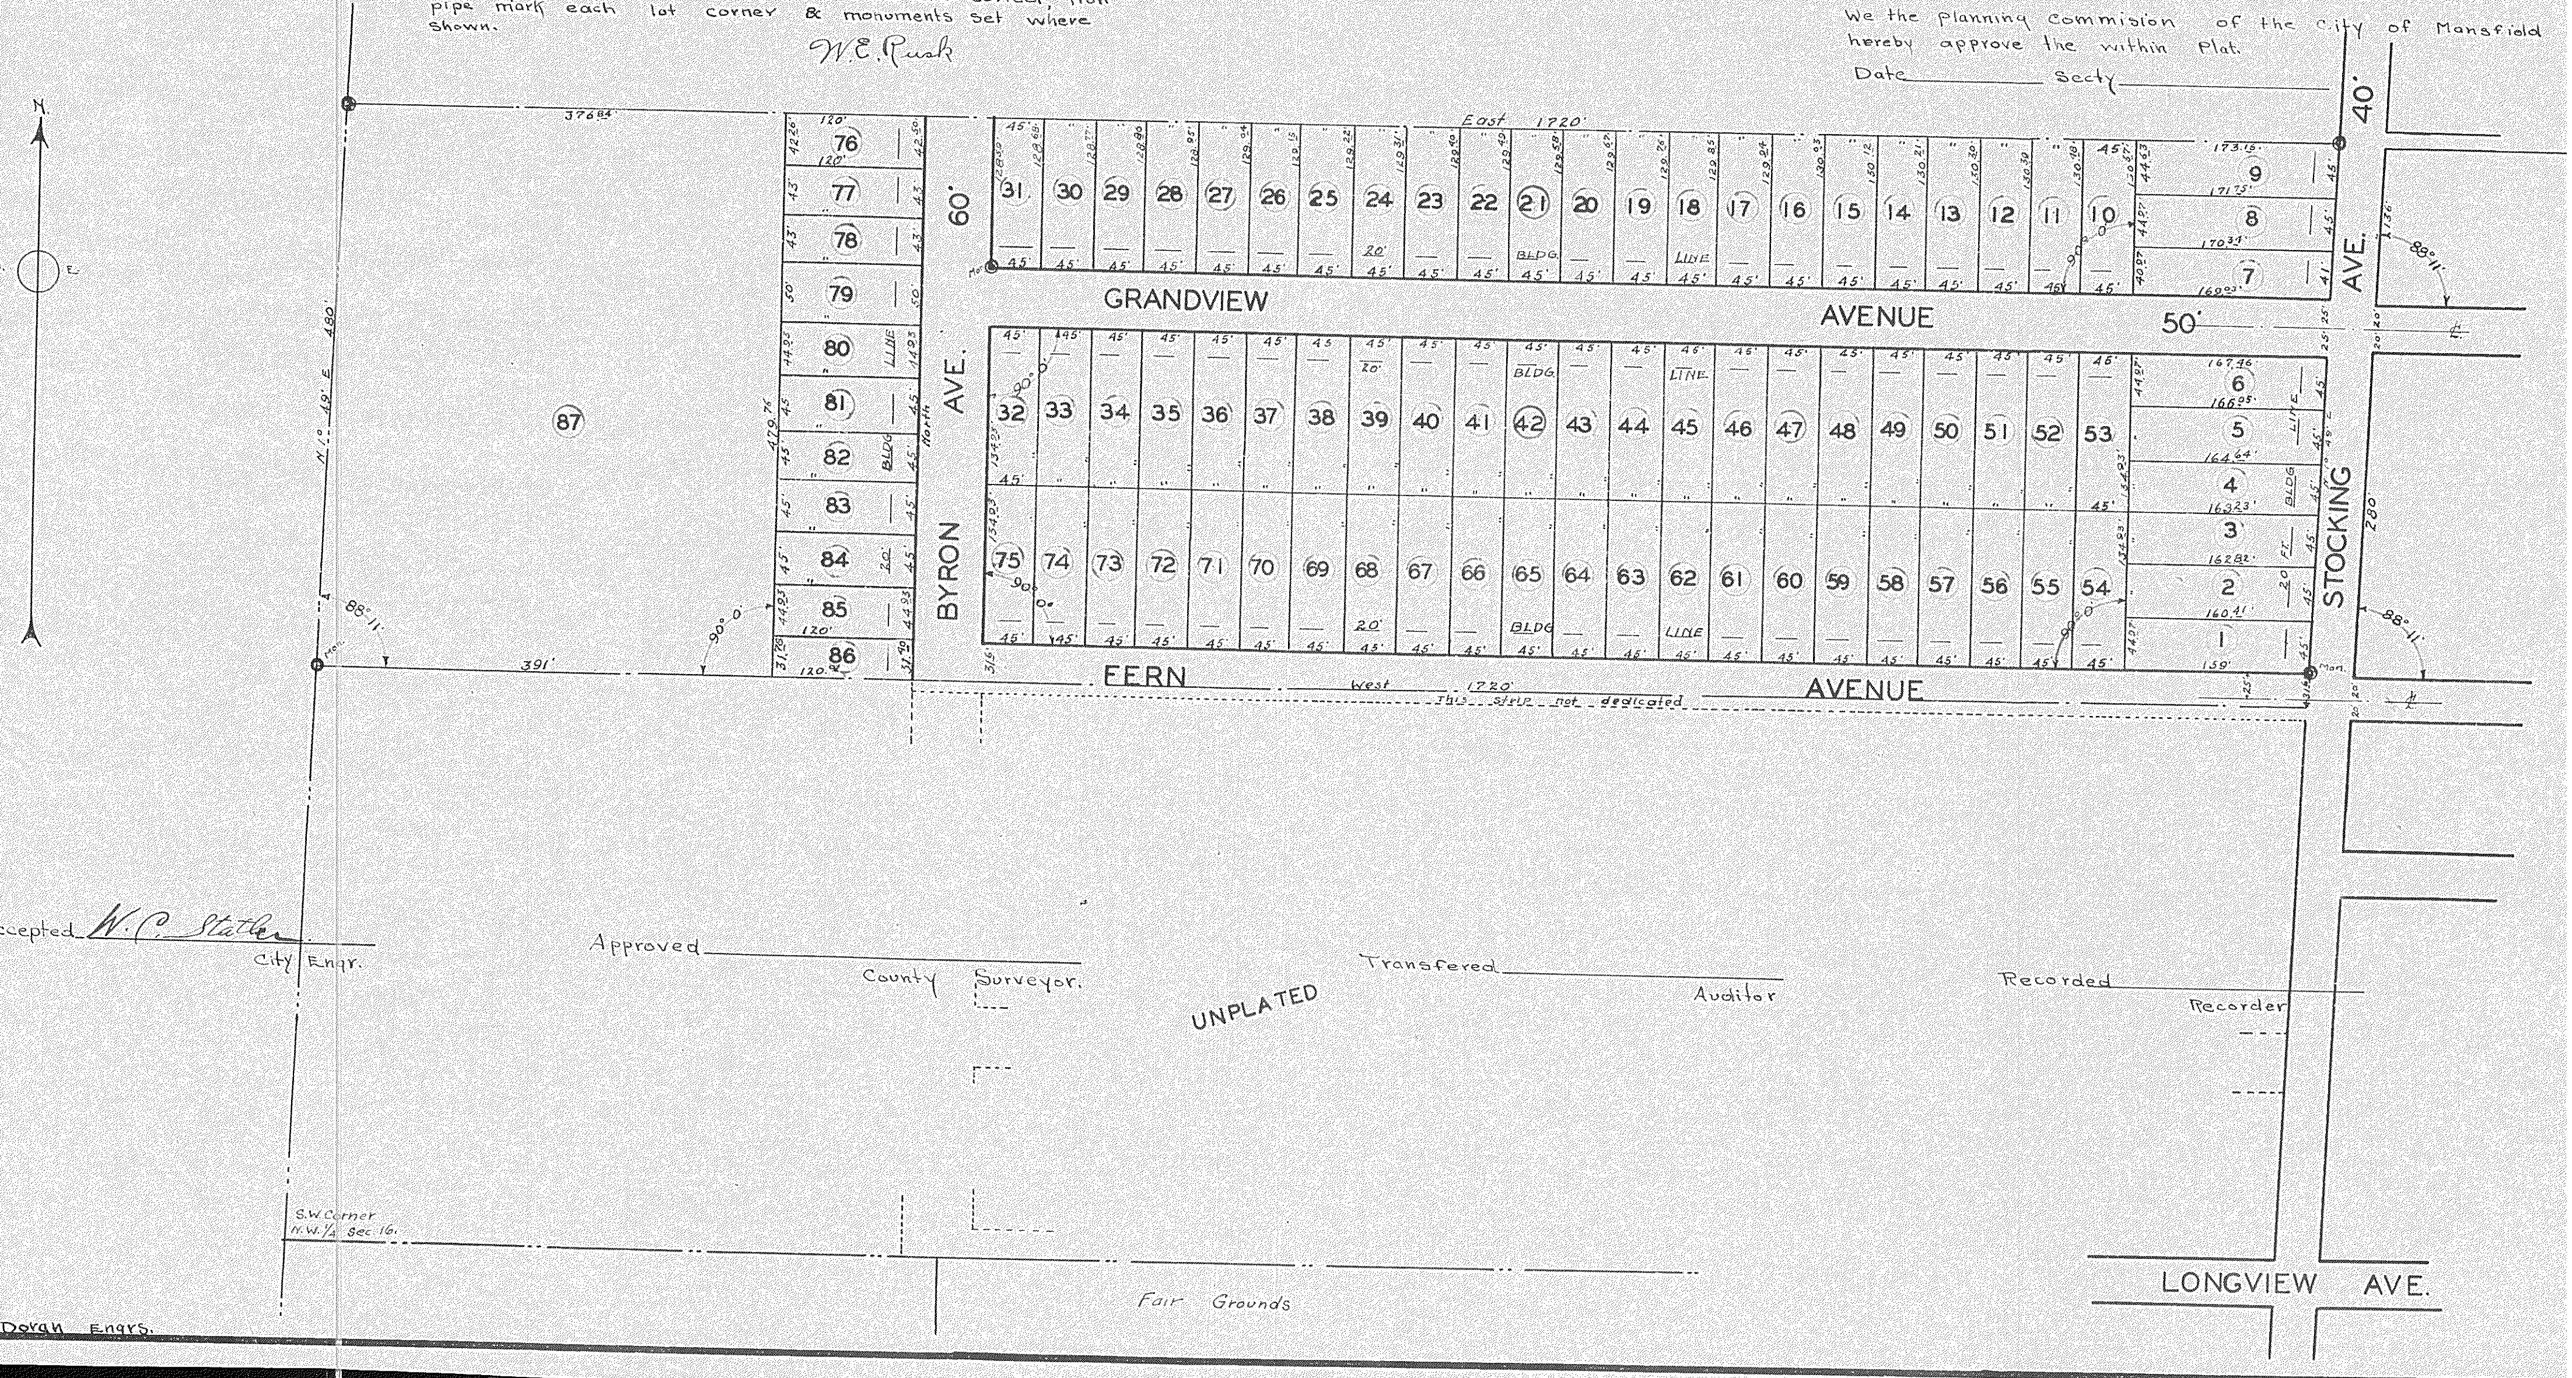

Accepted W. C. Stalter City Engr.

Approved _____ County Surveyor.

Transfered _____ Auditor

Recorded _____ Recorder

Doran Engrs.