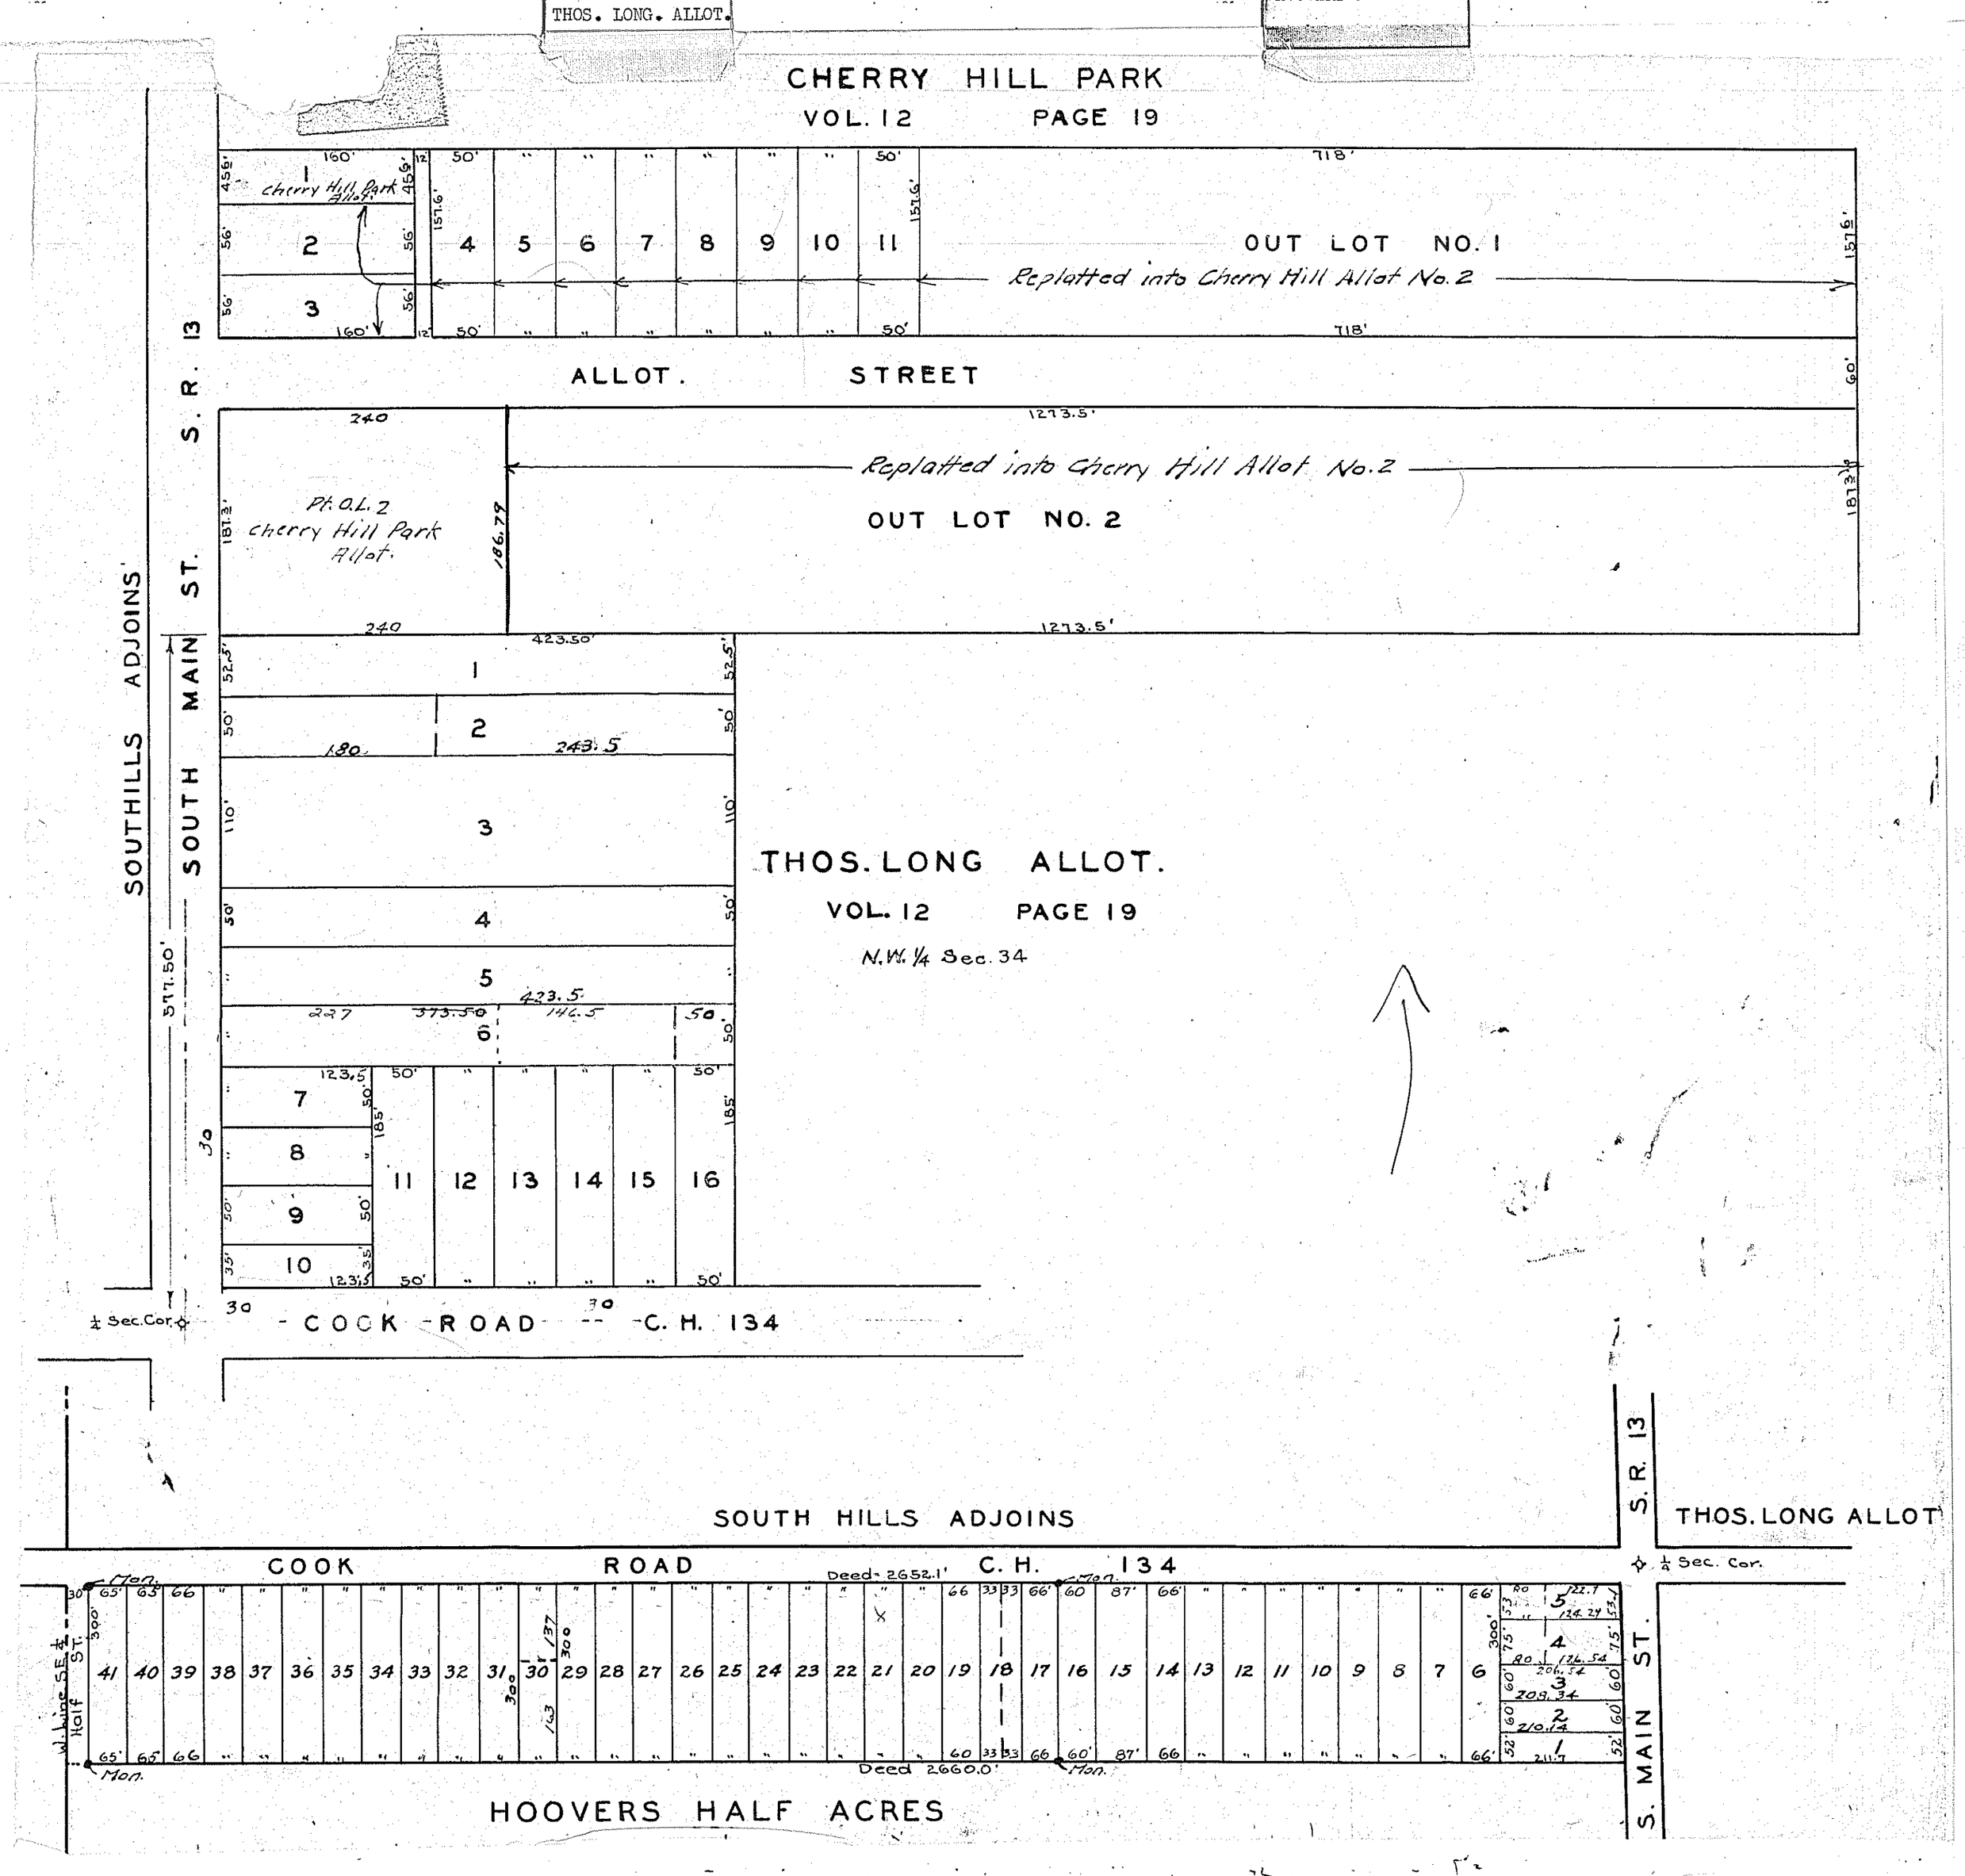
THOS. LONG. ALLOT.
CHERRY HILL PARK
VOL. 12 PAGE 19
Cherry Hill Park Allot.
OUT LOT NO. 1
Replatted into Cherry Hill Allot No. 2
ALLOT. STREET
Pt. O.L. 2 Cherry Hill Park Allot.
Replatted into Cherry Hill Allot No. 2
OUT LOT NO. 2
SOUTHILLS ADJOINS
SOUTH MAIN ST. S.R. 13
THOS. LONG ALLOT.
VOL. 12 PAGE 19
N.W. 1/4 Sec. 34
COOK ROAD C.H. 134
1/4 Sec. Cor.
SOUTH HILLS ADJOINS
THOS. LONG ALLOT
S.R. 13
COOK ROAD C.H. 134
Deed 2652.1'
Deed 2660.0'
HOOVERS HALF ACRES
S. MAIN ST.