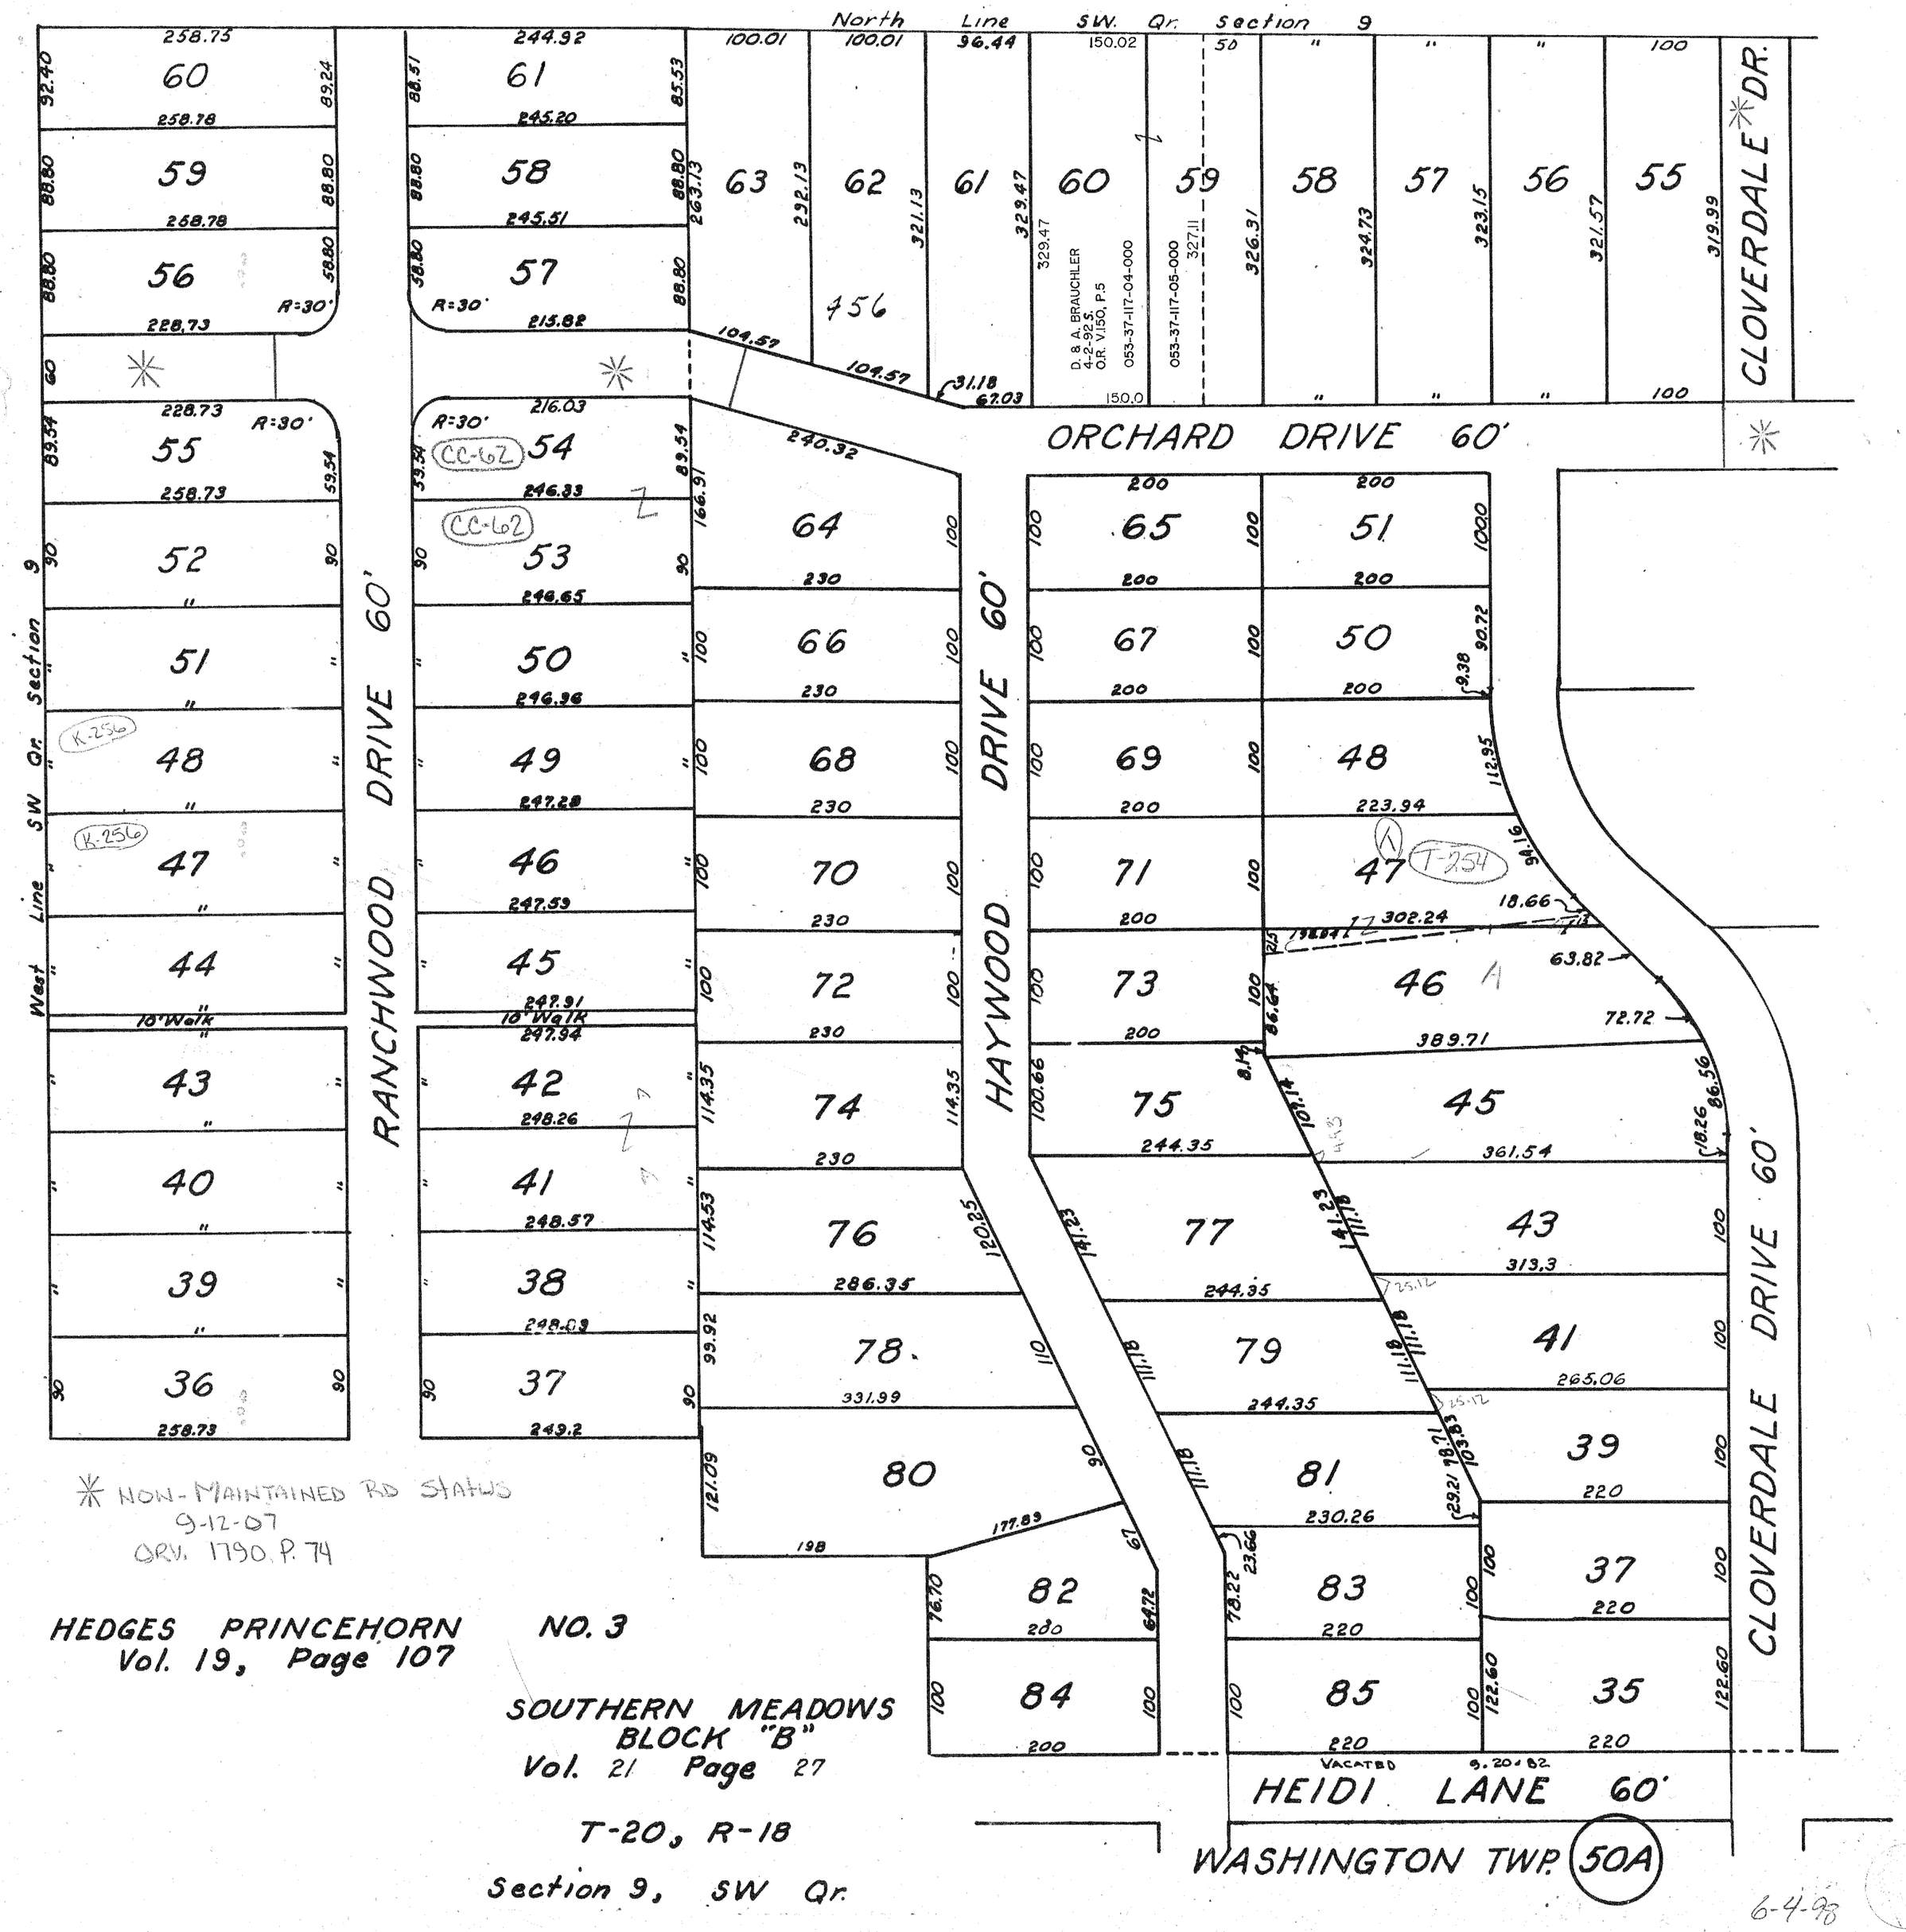
North Line SW. Qr. Section 9
West Line SW Qr. Section 9
RANCHWOOD DRIVE 60'
HAYWOOD DRIVE 60'
ORCHARD DRIVE 60'
CLOVERDALE DR.
CLOVERDALE DRIVE 60'
HEIDI LANE 60'
WASHINGTON TWP. 50A
D. & A. BRAUCHLER
4-2-92 S.
O.R. V.150, P.5
053-37-117-04-000
053-37-117-05-000
VACATED 9.20.82
10' Walk
R=30'
CC-62
K-256
T-254
* NON-MAINTAINED RD STATUS
9-12-07
ORV. 1790 P. 74
HEDGES PRINCEHORN NO. 3
Vol. 19, Page 107
SOUTHERN MEADOWS
BLOCK "B"
Vol. 21 Page 27
T-20, R-18
Section 9, SW Qr.
6-4-98