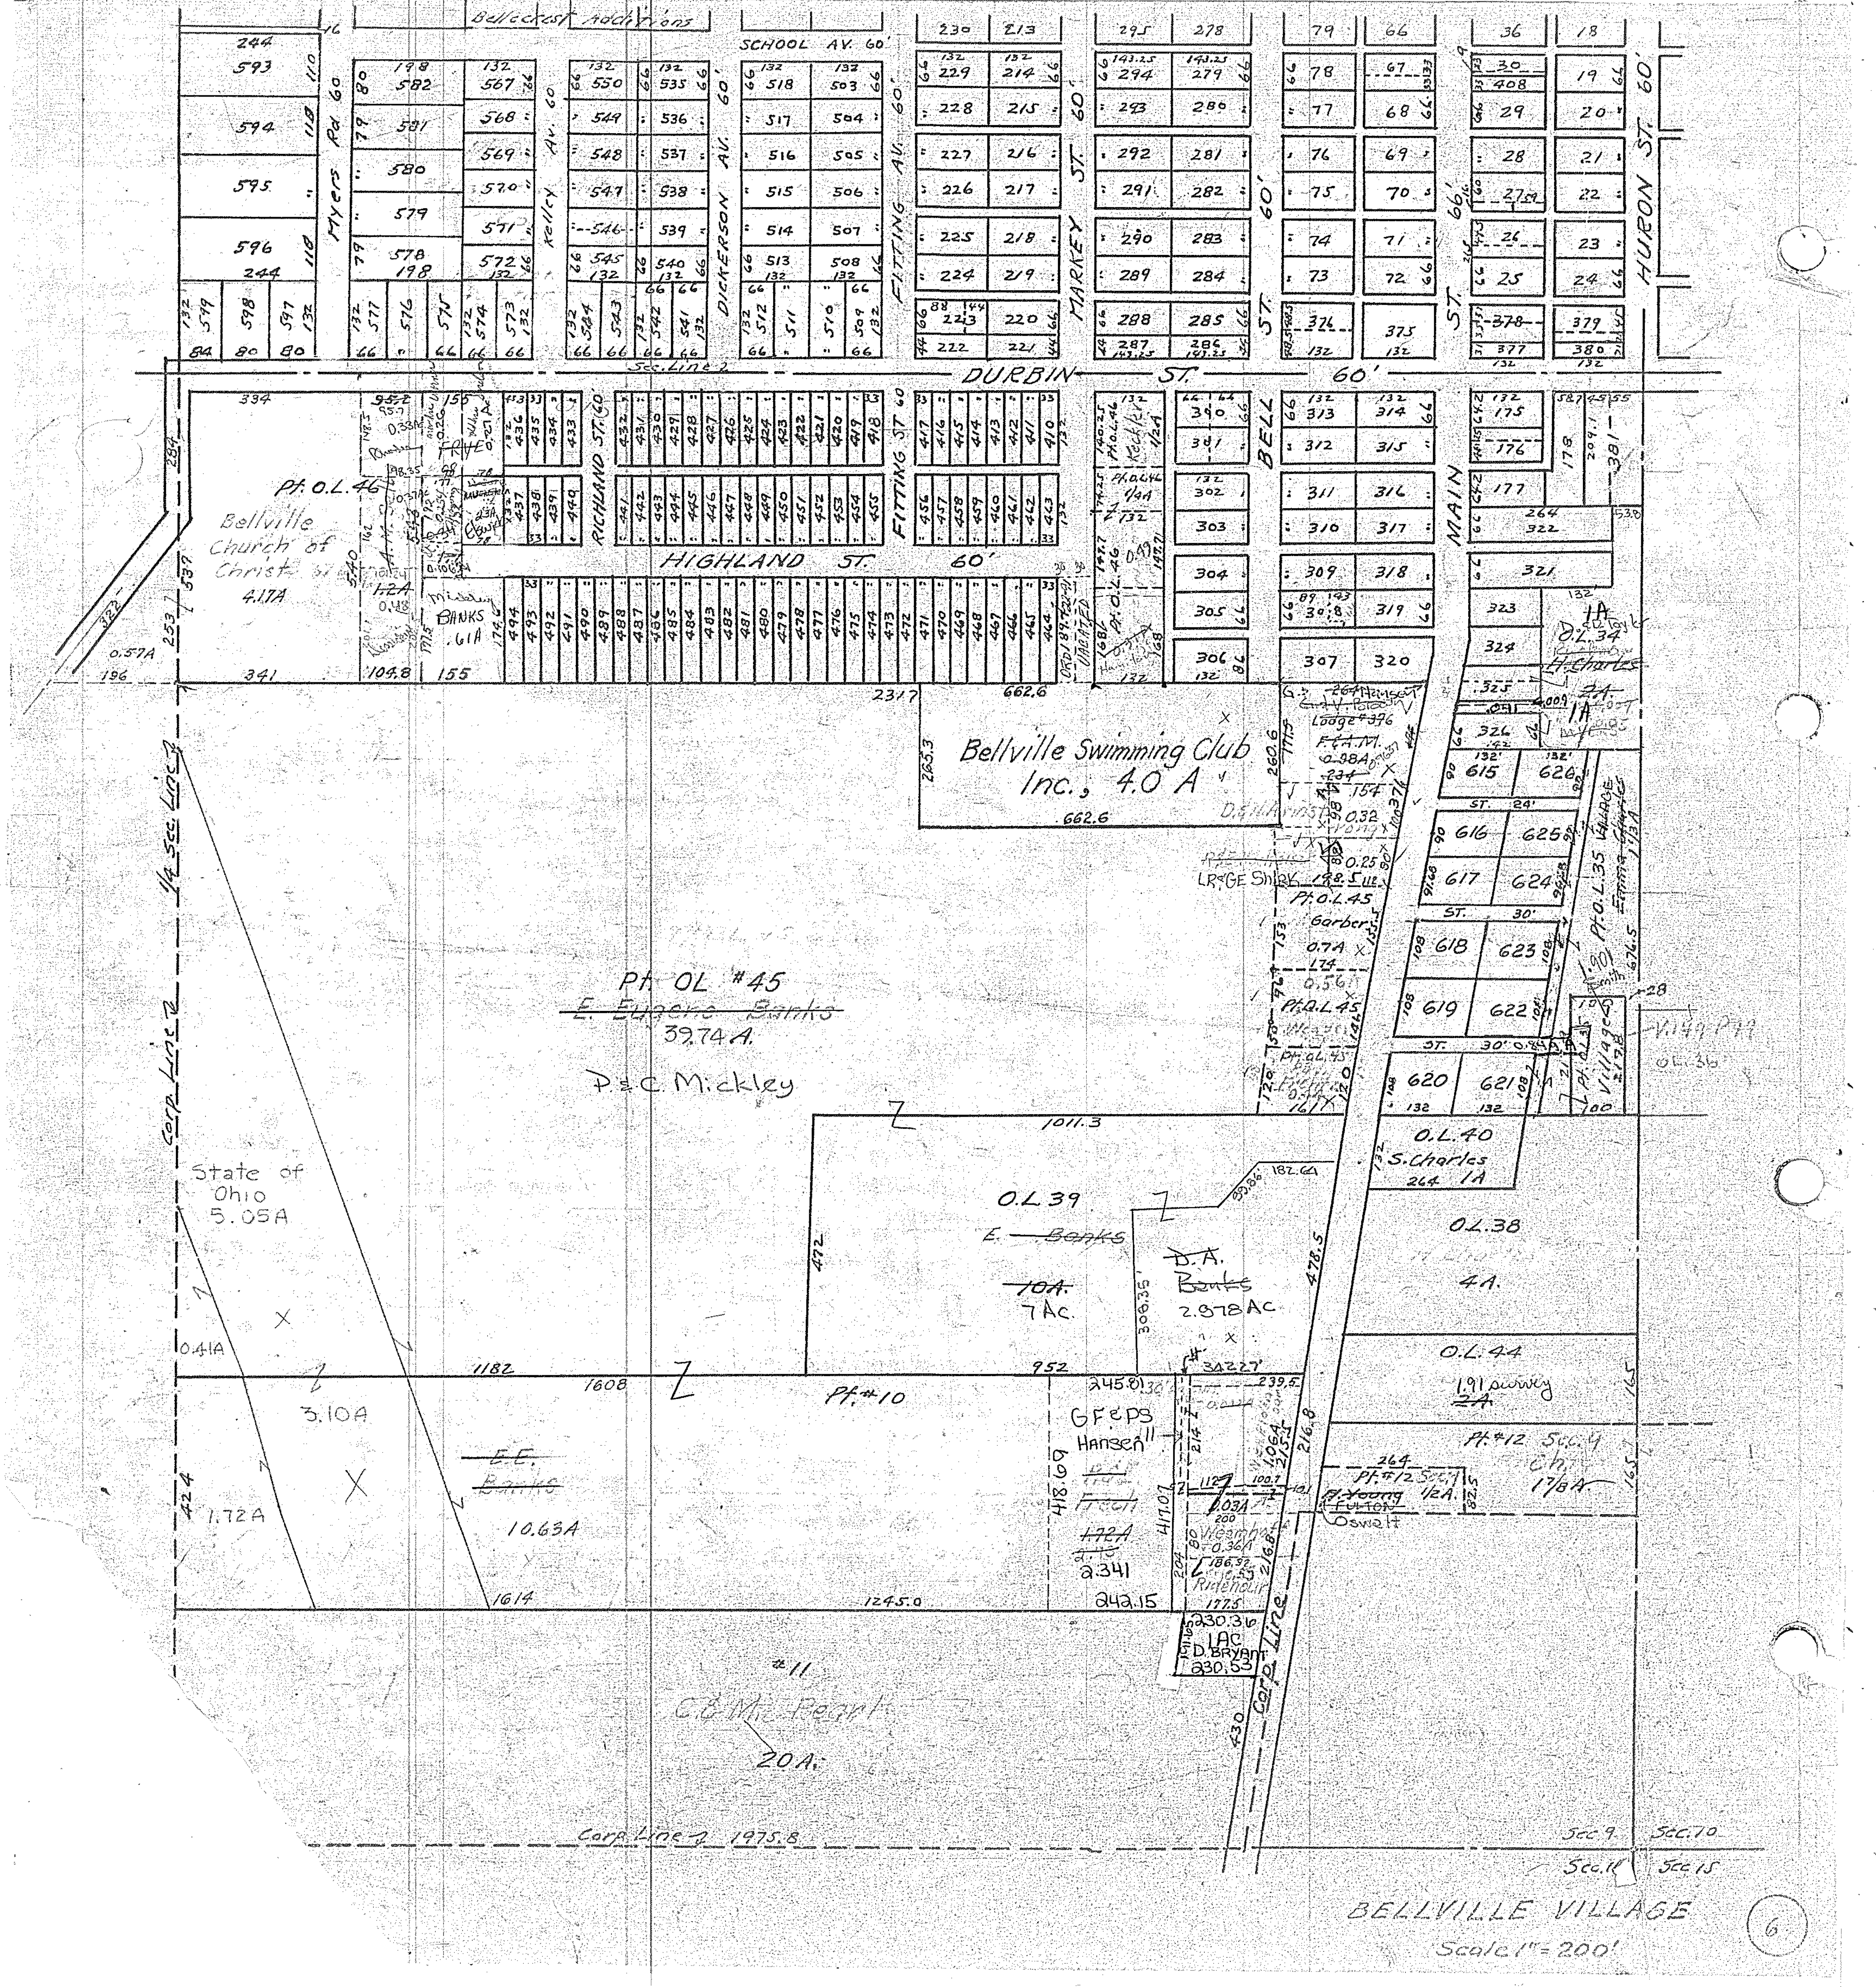
Bellcrest Additions
SCHOOL AV. 60'
Myers Rd 60
Kelley Av. 60
DICKERSON AV. 60'
FITTING AV. 60'
MARKEY ST. 60'
ST. 60'
ST. 66'
HURON ST. 60'
Sec. Line 2
DURBIN ST. 60'
RICHLAND ST. 60
FITTING ST 60
HIGHLAND ST. 60'
BELL ST.
MAIN ST.
Pt. O.L. 46
Bellville Church of Christ
4.17A
Pt. O.L. 46 Keckler 1/2A
Pt. O.L. 46 1/4A
VACATED
Bellville Swimming Club Inc., 4.0 A
Lodge #376 F.&A.M.
LR & GE Shirk
Pt. O.L. 45
Garber
0.7A
Pt. O.L. 45
O.L. 34
H. Charles
Pt. O.L. 35 Village
Village
O.L. 36
Pt. OL #45
E. Eugene Banks
39.74 A.
P. & C. Mickley
1/4 Sec. Line 2
Corp. Line 2
State of Ohio
5.05A
0.41A
3.10A
1.72A
E.E. Banks
10.63A
Pt. #10
O.L. 39
E. Banks
10A.
7 Ac.
D.A. Banks
2.978 Ac
O.L. 40
S. Charles
1A
O.L. 38
4A.
O.L. 44
1.91 survey
2A
Pt. #12 Sec. 9
Ch.
17/8 A.
Pt. #12 Sec. 9
1/2A.
Oswalt
GF & PS
Hansen
2.341
Ridenour
1AC
D. BRYANT
Corp. Line
#11
C. & M. Pearl
20A.
Corp. Line 2 1975.8
Sec 9
Sec. 10
Sec. 11
Sec 15
BELLVILLE VILLAGE
Scale 1" = 200'
6