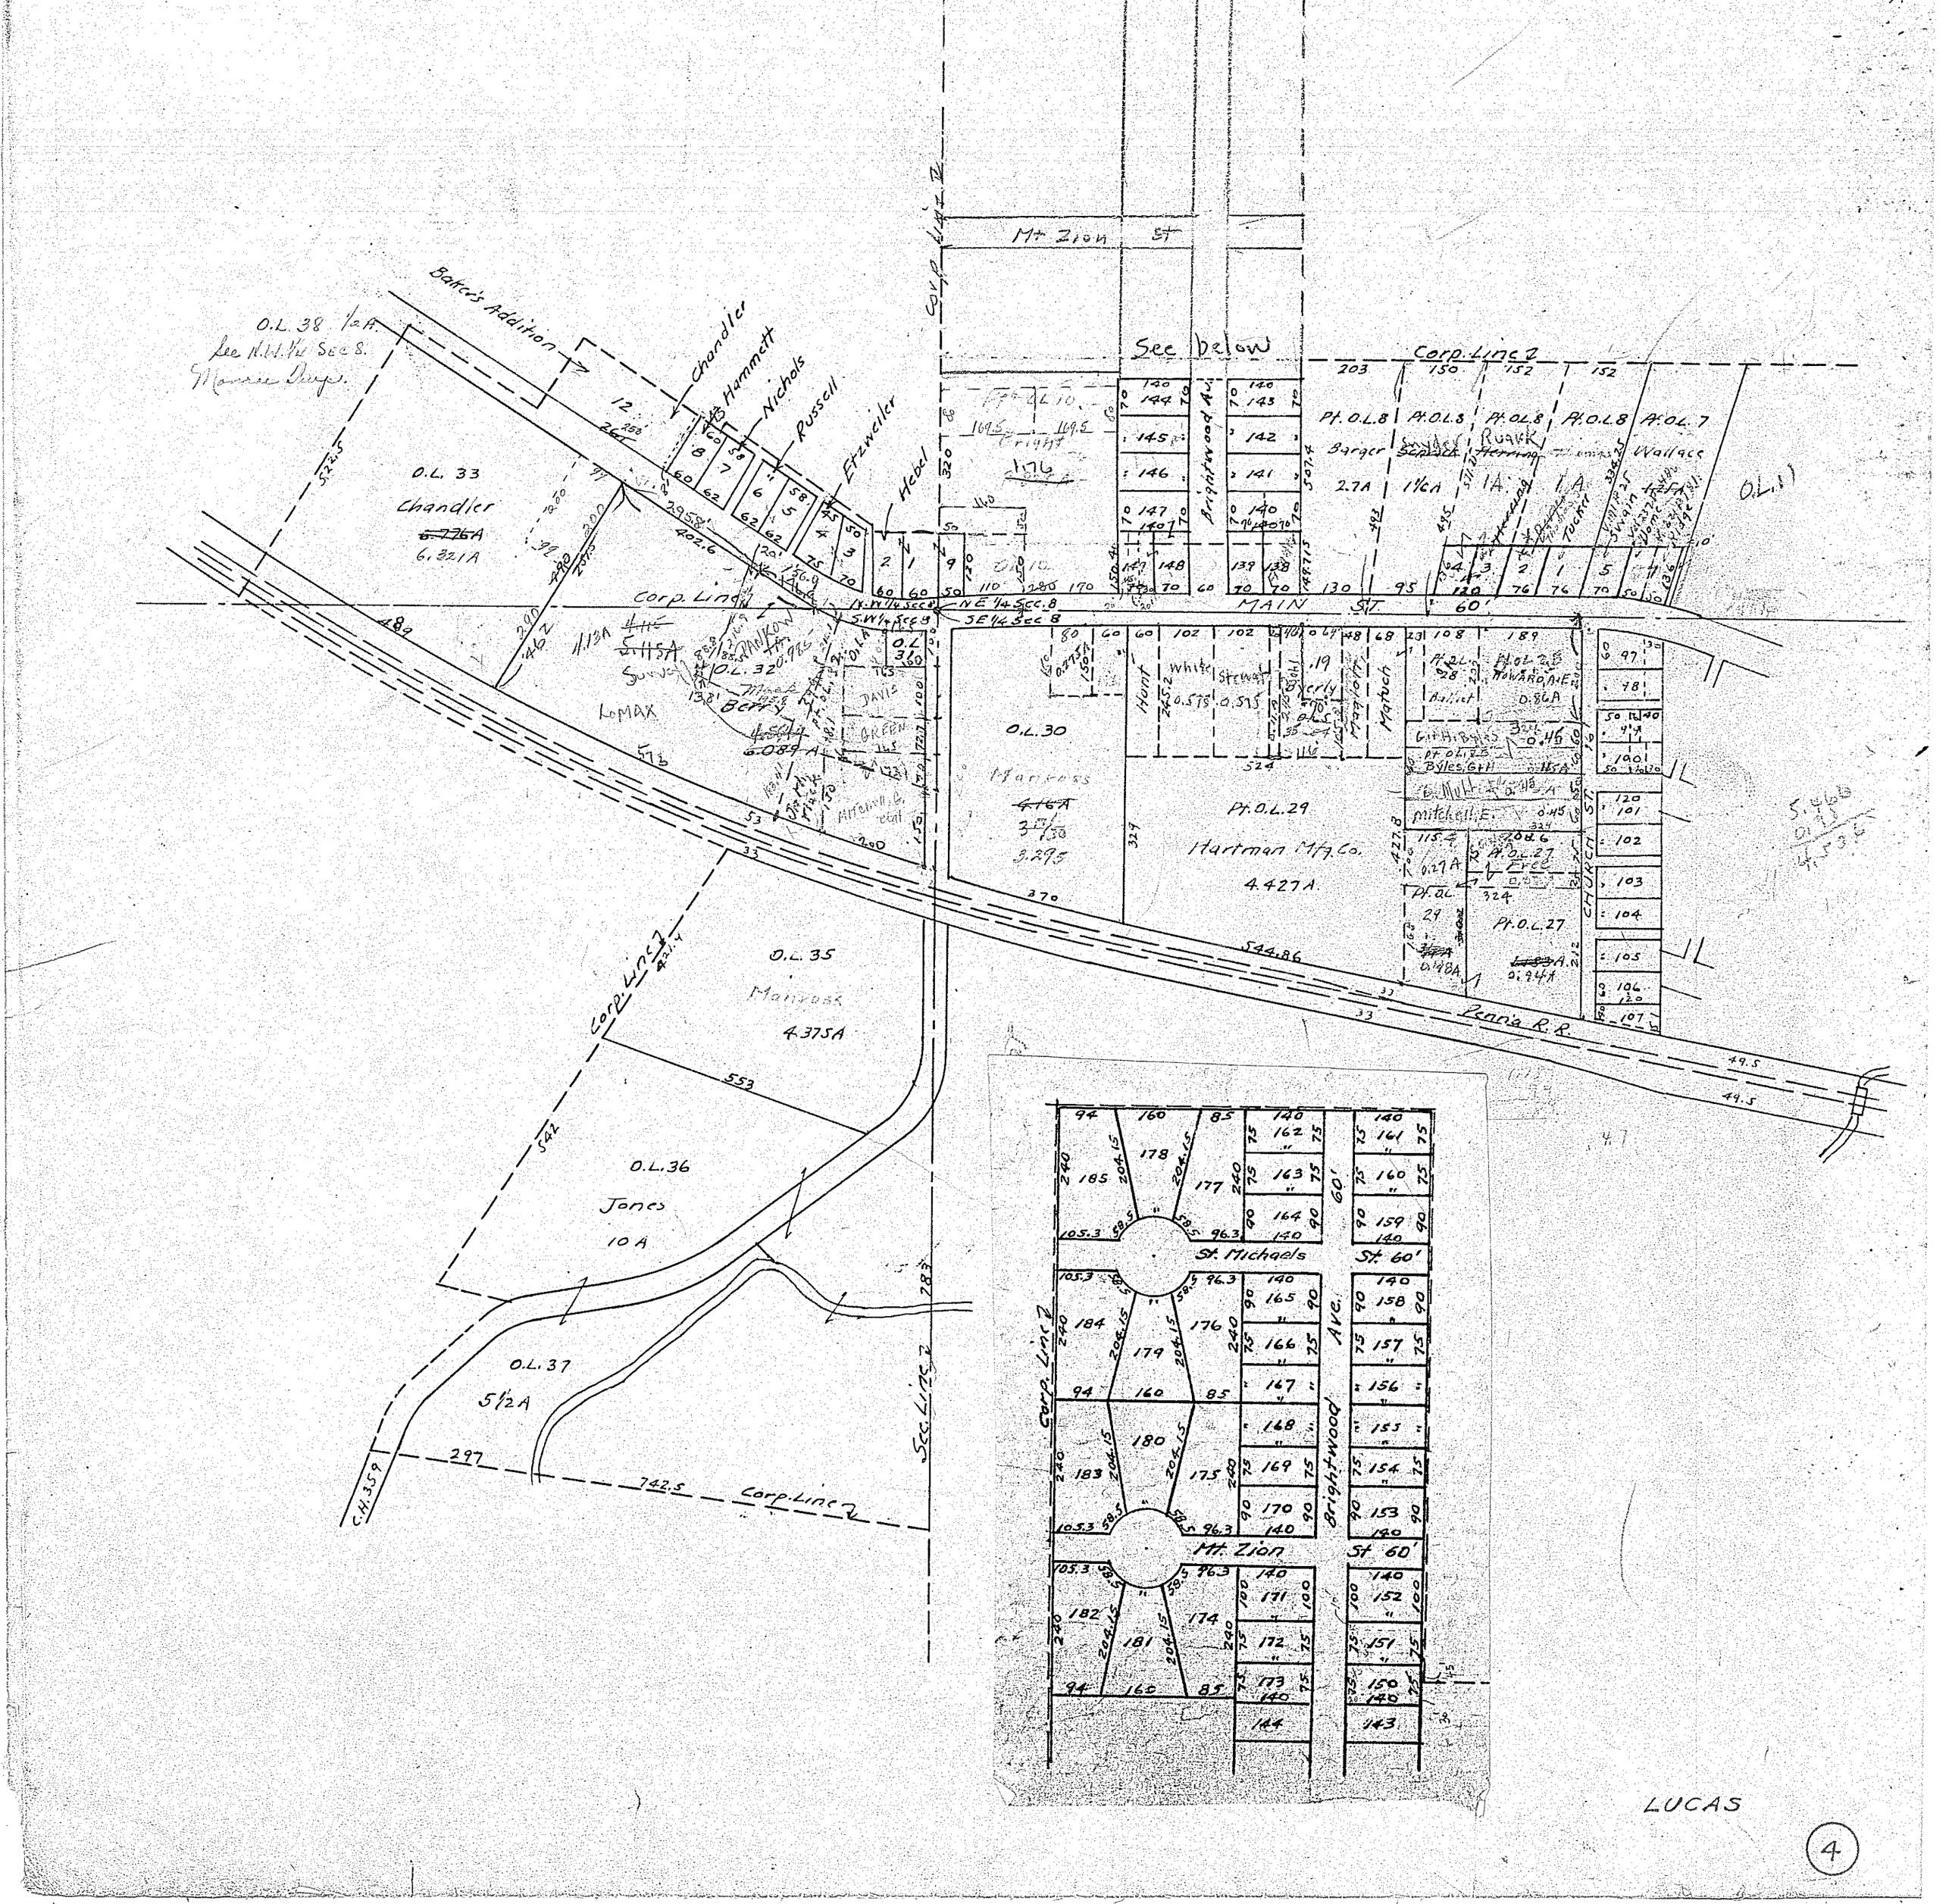

Mt Zion St
Corp. Line 2
See below
Corp. Line 2
Baker's Addition
O.L. 38 1/2 A.
See N.W. 1/4 Sec 8.
Monroe Twp.
O.L. 33
Chandler
6.321A
Chandler
Hammett
Nichols
Russell
Etzweiler
Hebel
Brightwood Av.
Pt. O.L. 8
Barger
2.7A
Pt. O.L. 8
Pt. O.L. 8
Pt. O.L. 8
Pt. O.L. 7
Wallace
O.L. 11
Corp. Line
MAIN ST.
60'
O.L. 32
Berry
LoMAX
O.L. 30
Manross
3.295
Hunt
White
Stewart
Byerly
Matuch
Pt. O.L. 29
Hartman Mfg. Co.
4.427A.
Pt. O.L. 27
Pt. O.L. 29
Pt. O.L. 27
CHURCH ST.
544.86
Penna R.R.
O.L. 35
Manross
4.375A
Corp. Line
O.L. 36
Jones
10 A
O.L. 37
5 1/2 A
Sec. Line
Corp. Line
St. Michaels
St. 60'
Mt. Zion
St 60'
Brightwood Ave.
60'

LUCAS

4