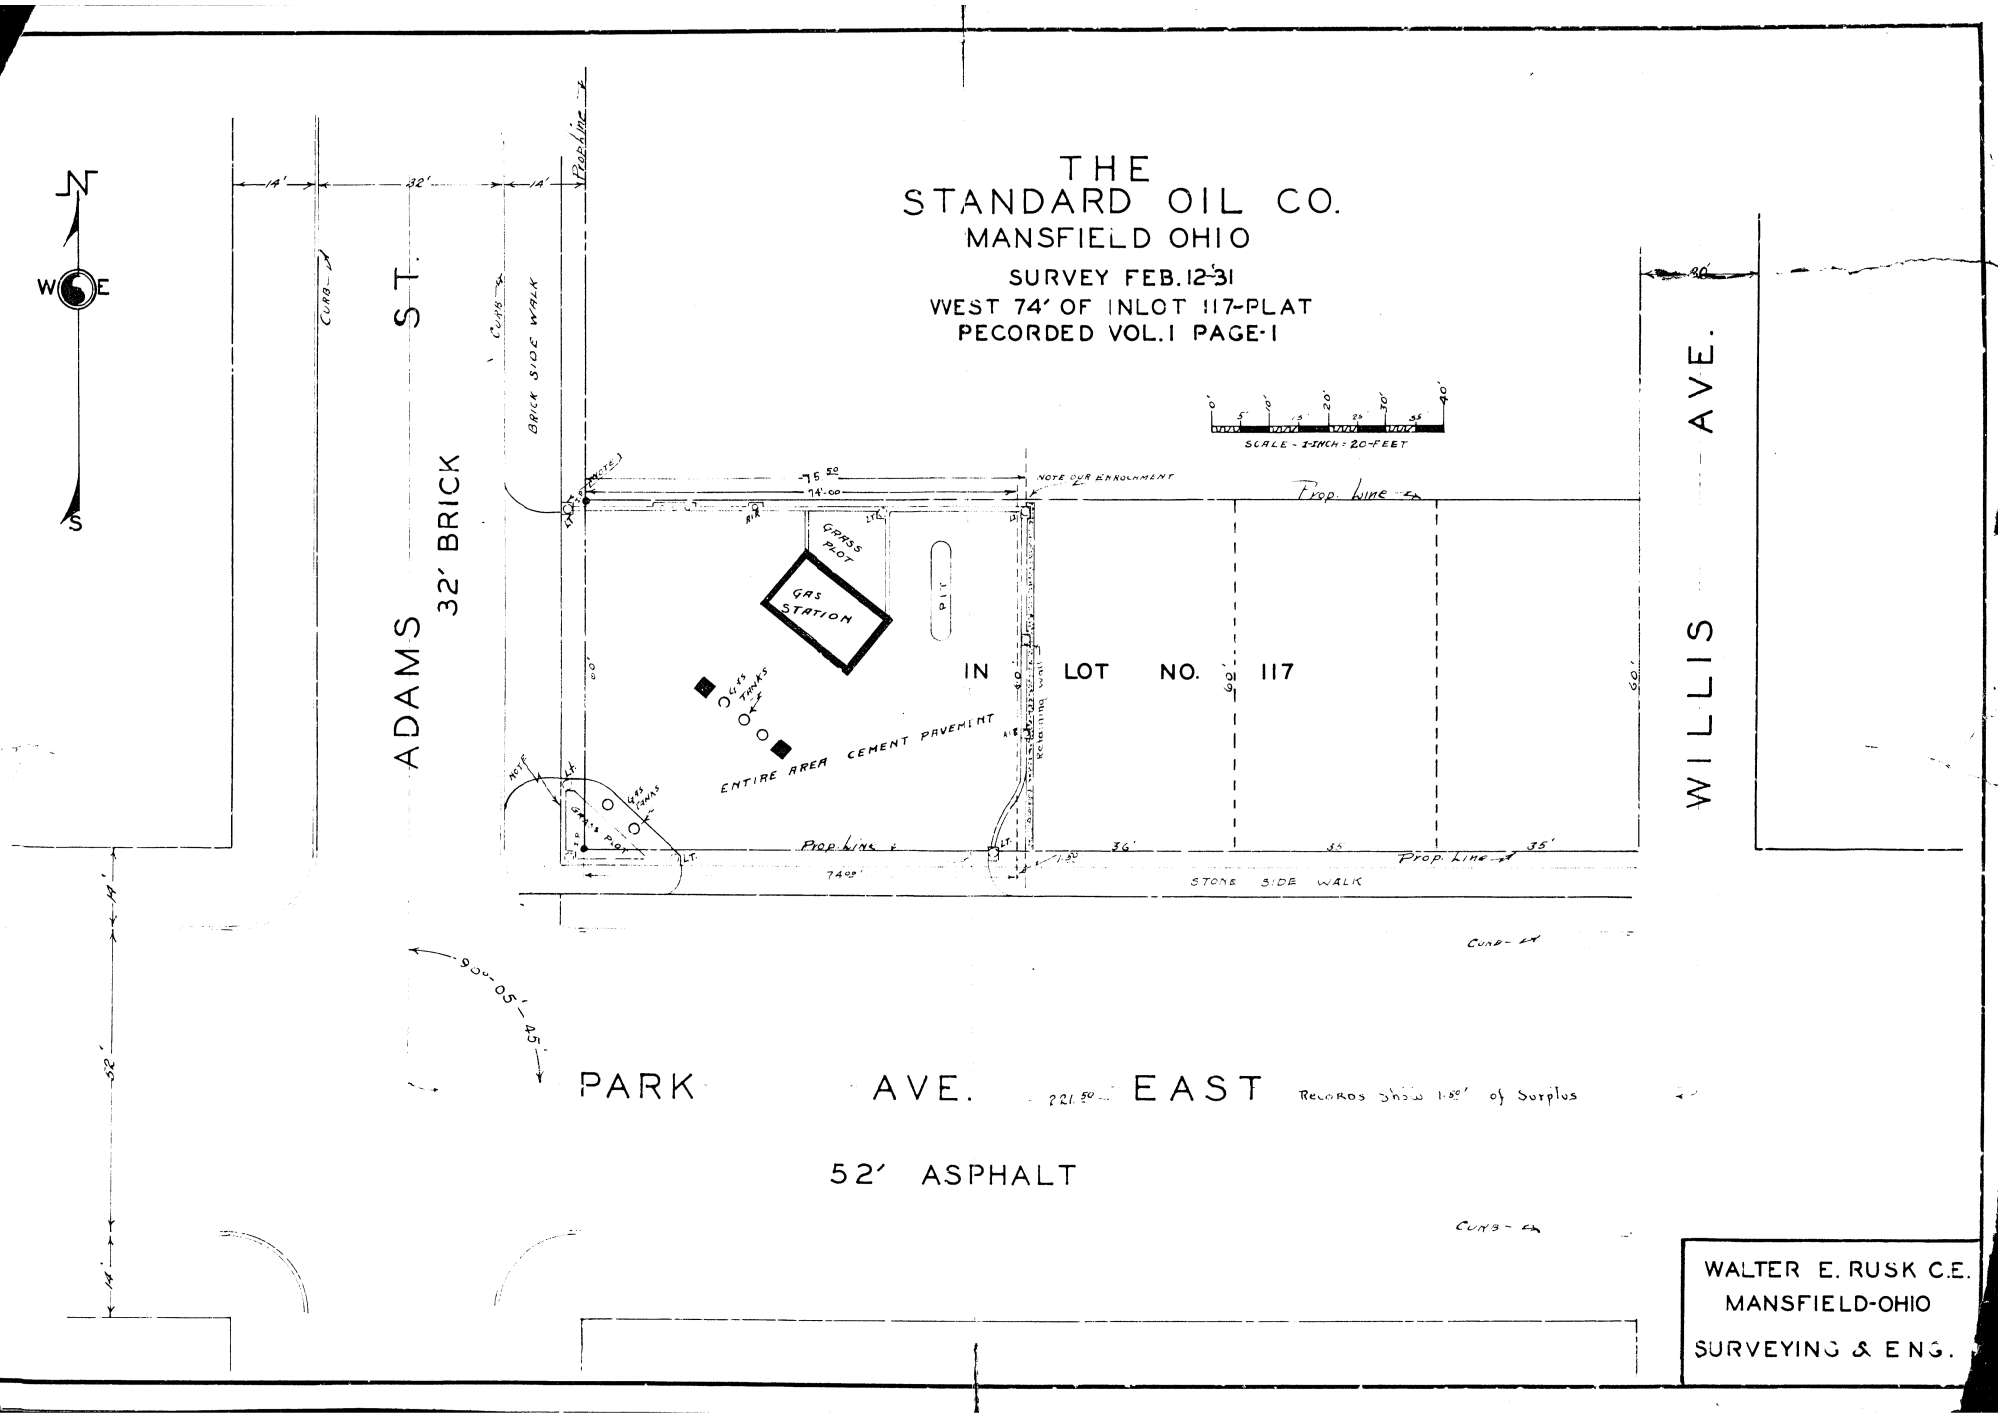
THE
STANDARD OIL CO.
MANSFIELD OHIO
SURVEY FEB. 12-31
WEST 74' OF INLOT 117-PLAT
RECORDED VOL. 1 PAGE-1
SCALE - 1-INCH = 20-FEET
N
W
E
S
ADAMS ST.
32' BRICK
BRICK SIDE WALK
CURB
Prop. Line
NOTE OUR ENROLCHMENT
GRASS PLOT
GAS STATION
PIT
GAS TANKS
ENTIRE AREA CEMENT PAVEMENT
IN LOT NO. 117
WILLIS AVE.
STONE SIDE WALK
PARK AVE. EAST
Records show 1.89' of Surplus
52' ASPHALT
WALTER E. RUSK C.E.
MANSFIELD-OHIO
SURVEYING & ENG.