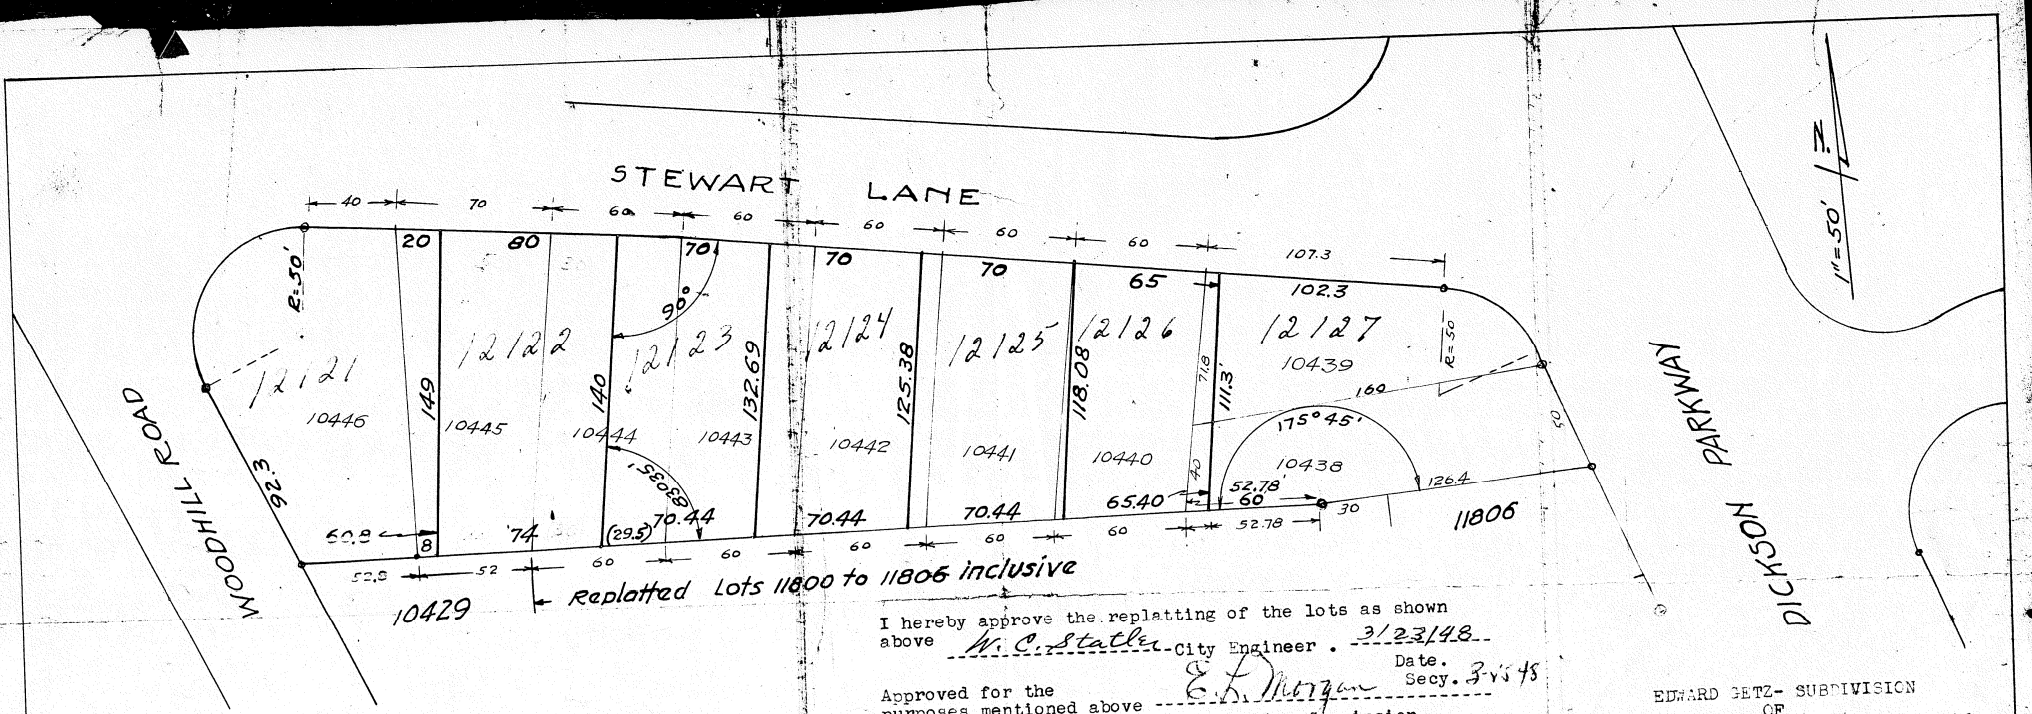


We the owners of the realestate shown above, hereby certify that the plat represents correctly the location, dimensions of the land to be replatted by us. We also state that the signing of this documant is of our own free will and accord forthe purposes mentioned.

George M. Ramer
Edwin E. Martell

Witnesses

Owners

I hereby certify that thae above plat was made by me and is a replat of lots as mentioned in the title. It is correct to the best of my knowledge.

Engineer.

$ 4.50

I hereby approve the replatting of the lots as shown above W. C. Statler City Engineer. 3/23/48 Date.

Approved for the purposes mentioned above E. F. Morgan Secy. 3-25-48 City Planning Commission.

Transferred

1478 County Auditor.

Recorded:- Received

Entered on record Vol. Page Date

County Recorder.

Fee $4.50

State of Ohio
County of Richland SS.
Before me a Notary Public, appeared the above signers of this plat, who recognize their signatures to be their free actand deed, and that the replatting is correct.
In witness hereof I hereunto affix my signature and seal, this 25 day of 1948

Notary Public

EDWARD GETZ- SUBDIVISION
OF
IN LOTS NO's , 10438 to 10446 inclusive, City of Mansfield, County of Richland, State of Ohio.

---1948--

Note :-original lots shown in light lines and the replatted lots in the heavy lines.