SUBDIVISION OF LOT 11060 - LOT 8632½ & O.L. 38-B, City of Mansfield, Richland County Ohio - July-1946.

We hereby certify that we are the owners of the realestate represented by this plat to be subdivided and we further state that the location, dimensions and layout are correct as shown.

H. J. Bussman .... Curt J. Buckhar ....
A. G. Miller .... Leland E. Gray ....
Camilla ... Gray

The subdividing of the enclosed lots and out lot is hereby accepted and approved by W. W. Enlow .... Secy. to the Planning Commission of the City of Mansfield Ohio.
Date 7/17/46

This plat is hereby approved N. C. Statler .... City Engineer.

I hereby certify that I have surveyed the site and have made this plat. ... in street lines and no indications.

Boyd W. Wierman 7/8/46

County of Richland
State of Ohio .... SS.

Before me a Notary Public in and for said County and State personally appeared the above owners who recognize their signatures to be their free act and deed for the purposes mentioned. IN WITNESS WHEREOF, I hereunto affix my signature and official seal this 17 day of July 1946.

H. J. Bussman .... Notary Public

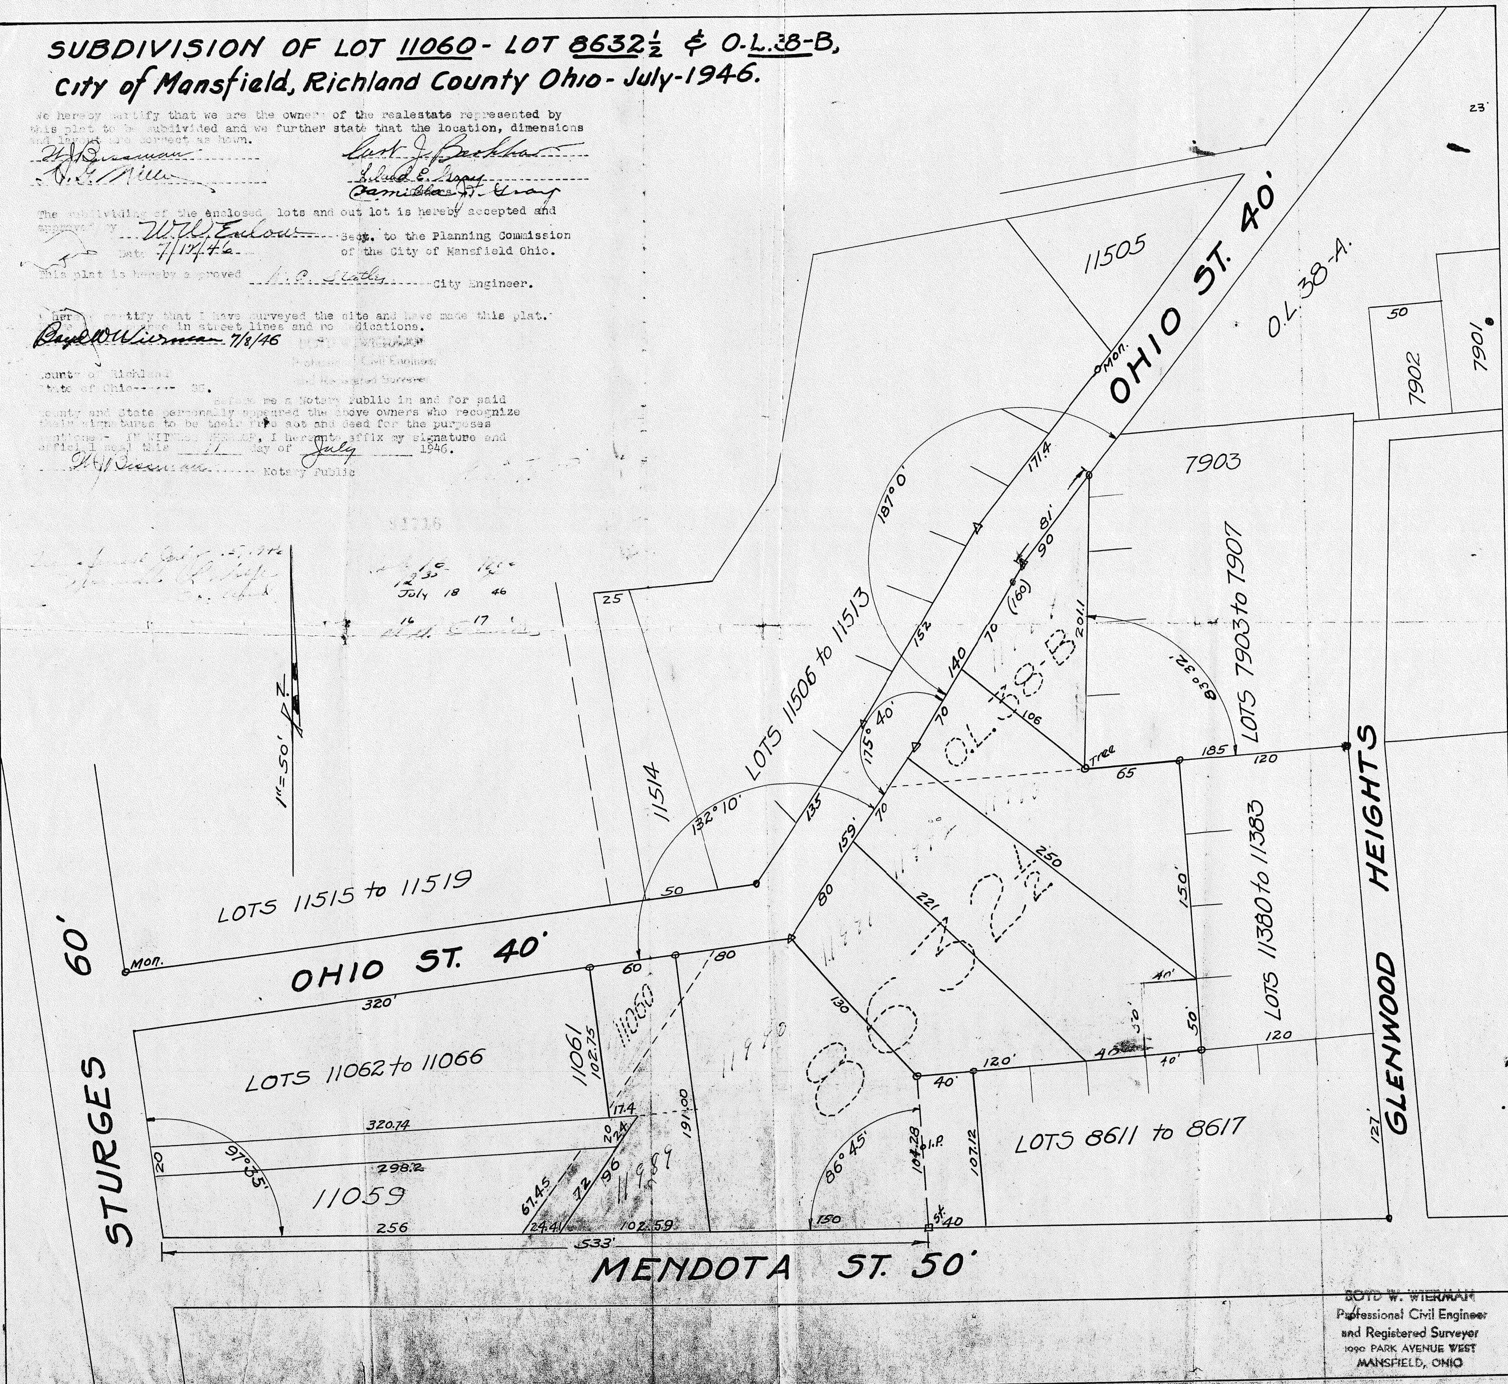

BOYD W. WIERMAN
Professional Civil Engineer
and Registered Surveyor
1090 PARK AVENUE WEST
MANSFIELD, OHIO