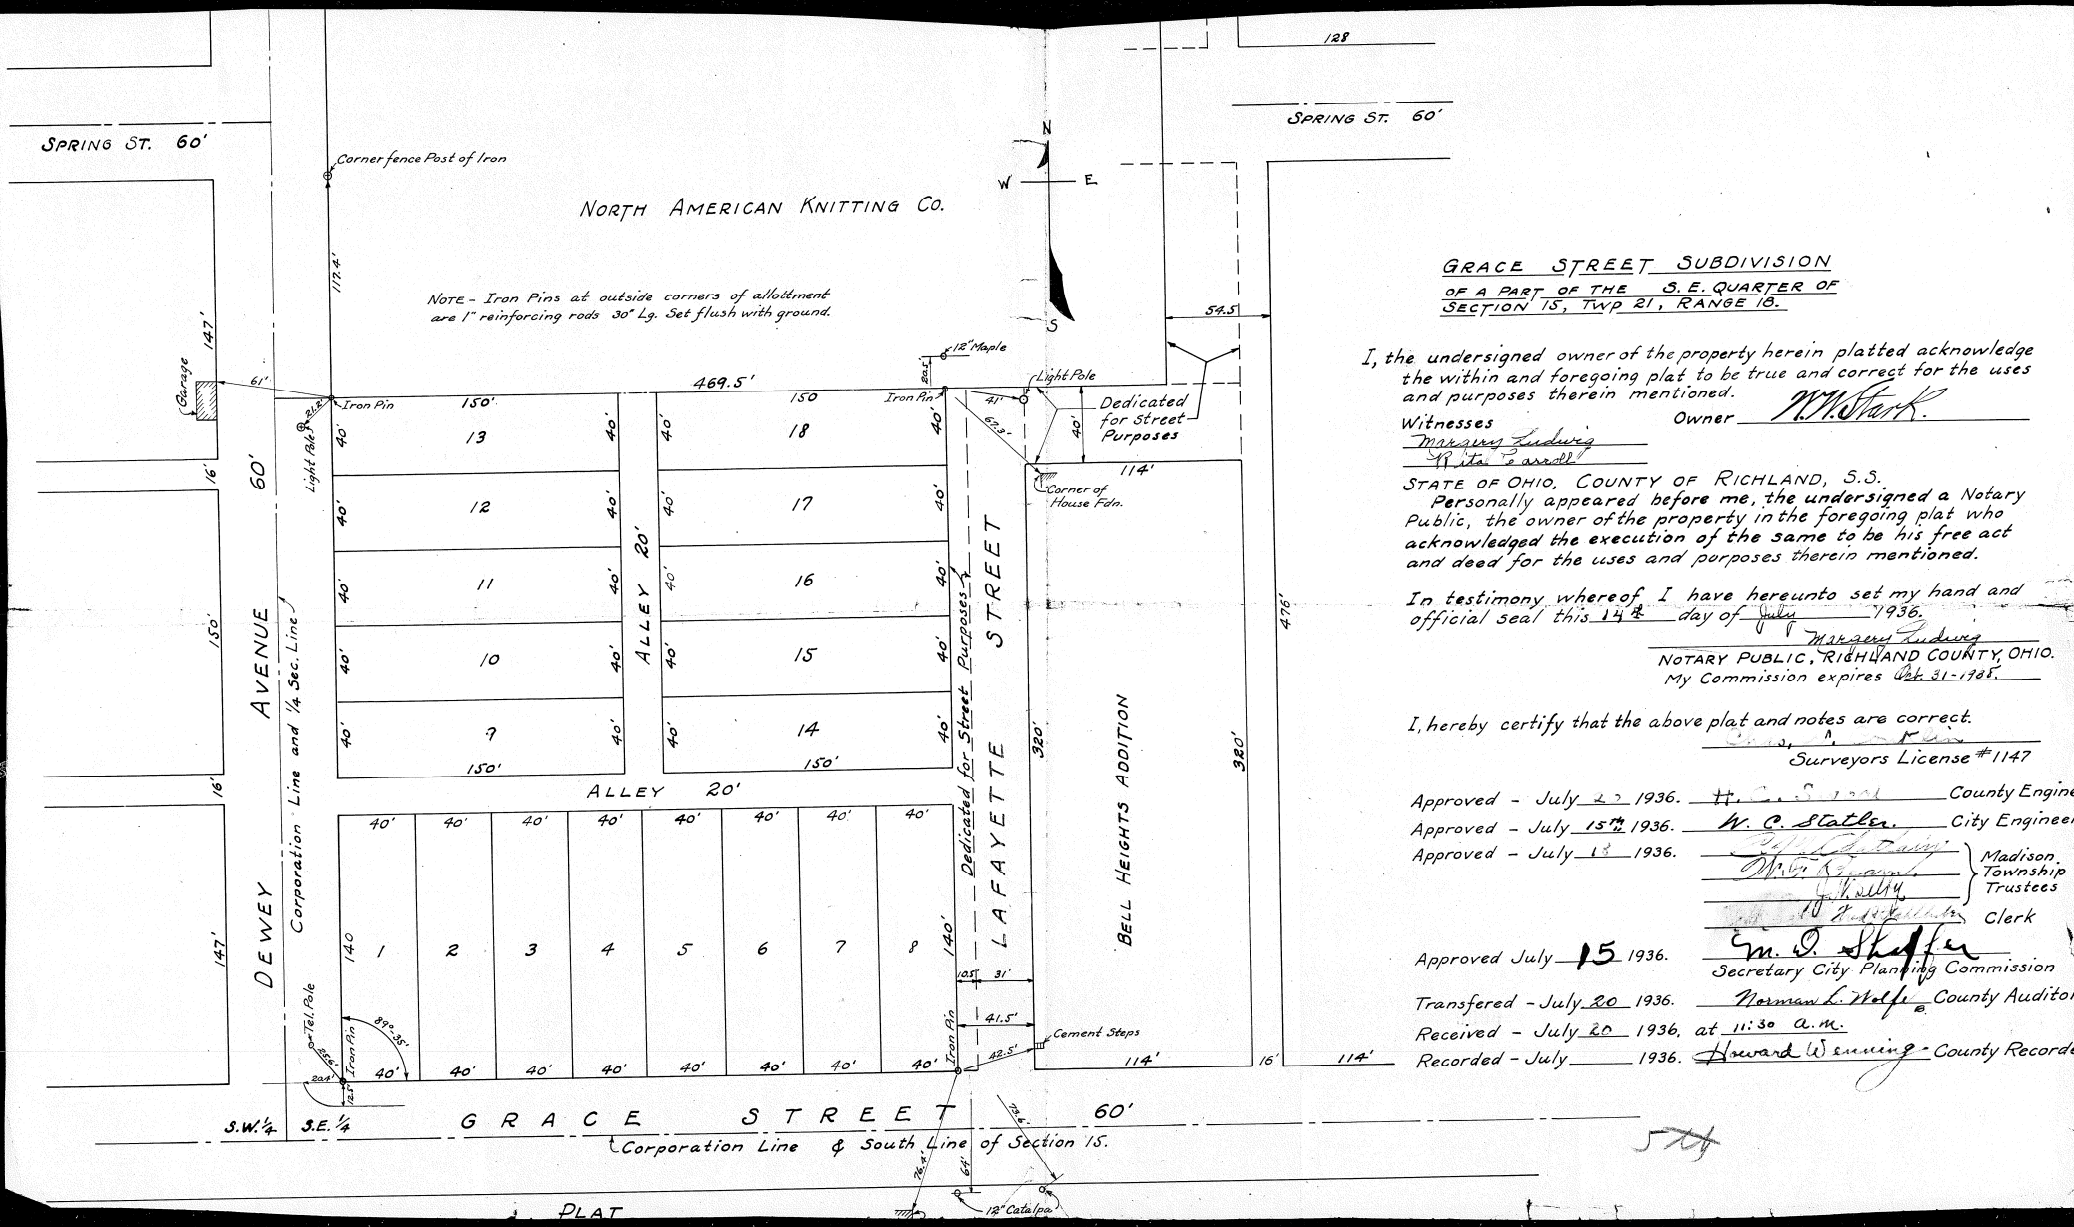


## GRACE STREET SUBDIVISION

OF A PART OF THE S.E. QUARTER OF SECTION 15, TWP 21, RANGE 18.

I, the undersigned owner of the property herein platted acknowledge the within and foregoing plat to be true and correct for the uses and purposes therein mentioned.

Owner W.W. Stark.

Witnesses
Margery Ludwig
Rita Tassell

STATE OF OHIO. COUNTY OF RICHLAND, S.S.

Personally appeared before me, the undersigned a Notary Public, the owner of the property in the foregoing plat who acknowledged the execution of the same to be his free act and deed for the uses and purposes therein mentioned.

In testimony whereof I have hereunto set my hand and official seal this 14th day of July 1936.

Margery Ludwig
NOTARY PUBLIC, RICHLAND COUNTY, OHIO.
My Commission expires Oct. 31-1935.

I, hereby certify that the above plat and notes are correct.

Surveyors License #1147

Approved - July 22 1936. County Engineer

Approved - July 15th 1936. W. C. Statler. City Engineer

Approved - July 18 1936. Madison Township Trustees

Clerk

Approved July 15 1936. Secretary City Planning Commission

Transfered - July 20 1936. Norman L. Wolfe County Auditor

Received - July 20 1936, at 11:30 a.m.

Recorded - July 1936. Howard Wenning - County Recorder