


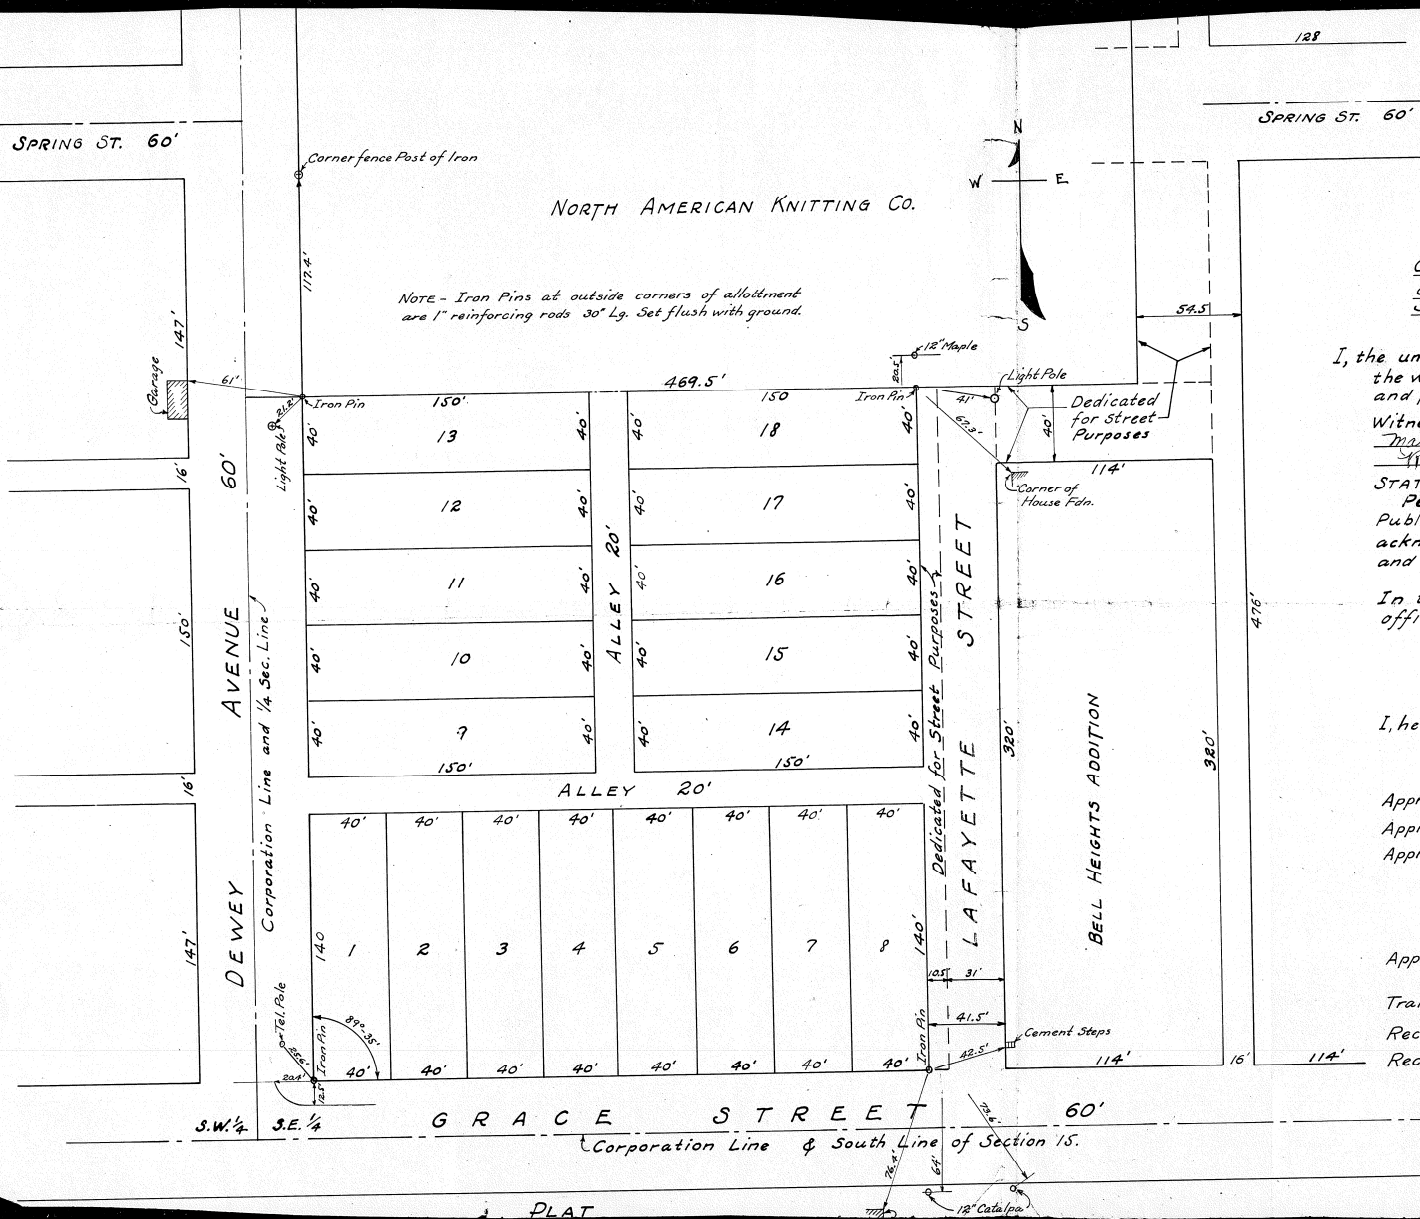

GRACE STREET SUBDIVISION
OF A PART OF THE S. E. QUARTER OF
SECTION 15, TWP 21, RANGE 18.

I, the undersigned owner of the property herein platted acknowledge the within and foregoing plat to be true and correct for the uses and purposes therein mentioned.

Witnesses

Owner

Maximilian Ludwig
Rita Carroll

STATE OF OHIO, COUNTY OF RICHLAND, S.S.

Personally appeared before me, the undersigned a Notary Public, the owner of the property in the foregoing plat who acknowledged the execution of the same to be his free act and deed for the uses and purposes therein mentioned.

In testimony whereof I have hereunto set my hand and official seal this 14th day of July 1936.

Margery Ludwig
NOTARY PUBLIC, RICHLAND COUNTY, OHIO.
My Commission expires Oct. 31-1985.

I, hereby certify that the above plat and notes are correct.

Surveyors License #1147

Approved - July 27 1936. H. C. Smith County Engineer

Approved - July 15th 1936. W. C. Statler. City Engineer

Approved - July 18 1936. [Signature] Madison.

Wm. A. Johnson } Township
Trustees

J. K. Kelly
10 J. K. Kelly
Trustee
Clerk

5. P. H. H. Clerk

Approved July 15 1936. M. D. Shaffer
Secretary City Planning Commission

Transferred - July 20, 1936