


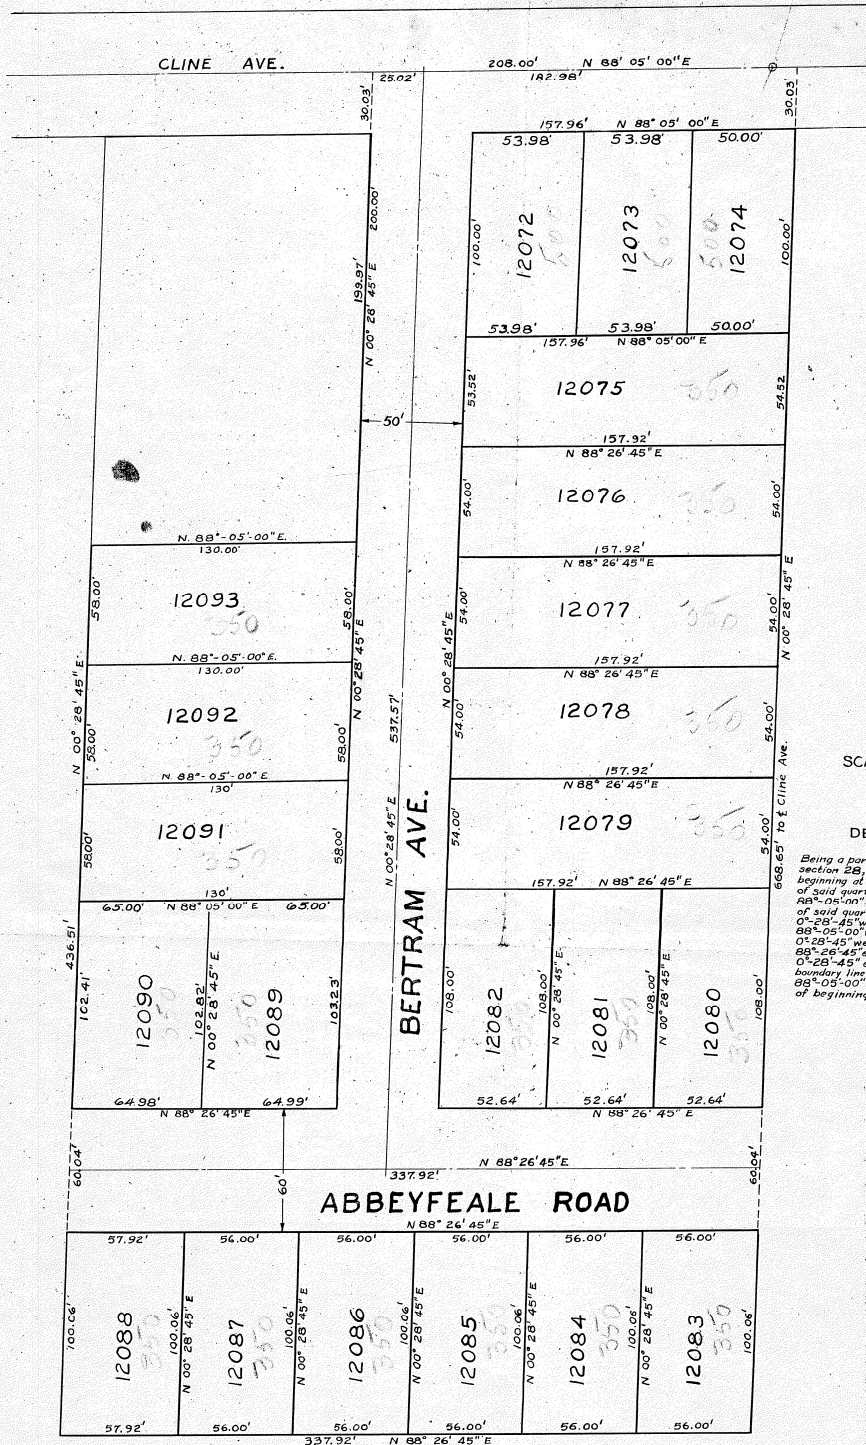

Plat of part of the south west quarter of Section 28 of the City of Mansfield, containing 4.49 acres.

We, the undersigned, being the present owners of the property herein shown do hereby dedicate and adopt this plat of our land into the lots as herein set forth and do hereby dedicate the streets as shown to public use forever.

Owners: H. H. ... Witnesses: ...

State of Ohio, County of Richland, S.S.

Personally appeared before me a Notary Public, the owners of the property of the within plat who acknowledged the execution of the same to be their free act and deed for the uses and purposes herein stated. In witness whereof I hereunto affix my hand and official seal this 11th day of May, 1947.

Notary Public, Richland County, Ohio.

I hereby certify that the within plat and notes are correct.

Approved: John J. ... City Planning Commission, Sec. 1947

Approved: W. C. ... City Engineer 1947

Transferred: ... County Auditor.

Received: May 6 1947 3 15 o'clock P.M.

Recorded: ... 1947 Richland County Records

Volume ... Richland County Recorder

Fee \$1.00