

WE THE PLANNING COMMISSION OF THE CITY OF RICHLAND COUNTY HEREBY APPROVE THE WITHIN PLAT.

DATE 1/23/74

SECTION

THE UNDERSIGNED, FARM TOOLS, INC., A CORPORATION, THE SUCCESSOR IN TITLE TO THE RODERICK-LEAN COMPANY, DOES HEREBY DEDICATE TO PUBLIC USE FOREVER THE STREETS AND DRIVES SHOWN ON THIS PLAT, SUBJECT, HOWEVER, TO ANY EXISTING EASEMENTS.

IN THE PRESENCE OF: FARM TOOLS, INC.

BY [Signature] EXECUTIVE VICE PRESIDENT
BY [Signature] SECRETARY

STATE OF OHIO }
COUNTY OF RICHLAND } 35:

I HEREBY CERTIFY THE WITHIN PLAT TO BE CORRECT.

DATE 1/23/74

SURVEYOR

PERSONALLY APPEARED BEFORE ME, A NOTARY PUBLIC IN AND FOR SAID COUNTY AND STATE, THE ABOVE NAMED C. F. HEMMEL, EXECUTIVE VICE PRESIDENT OF FARM TOOLS, INC., A CORPORATION, AND ACKNOWLEDGED THE SIGNING OF THIS PLAT TO BE THE FREE ACT AND DEED AS OFFICERS OF SAID CORPORATION AND AS INDIVIDUALS AND AS THE CORPORATE ACT OF SAID FARM TOOLS, INC.

IN WITNESS WHEREOF, I HEREUNTO SET MY HAND AND OFFICIAL SEAL THIS 20th DAY OF JANUARY, 1974.

NOTARY PUBLIC

TRANSFERRED ON THE 20th DAY OF JANUARY, 1974.

COUNTY AUDITOR

RECORDED VOL. 16 PAGES 37


PLAT RECORDED, RICHLAND COUNTY, OHIO.

COUNTY RECORDER

RODERICK-LEAN INDUSTRIAL SITES

Platted in accordance with sections 5556-7-8 & 5559
of the General Code of Ohio

SE 1/4 Sec. 22, Twp. 21, R. 18.
Madison Twp.

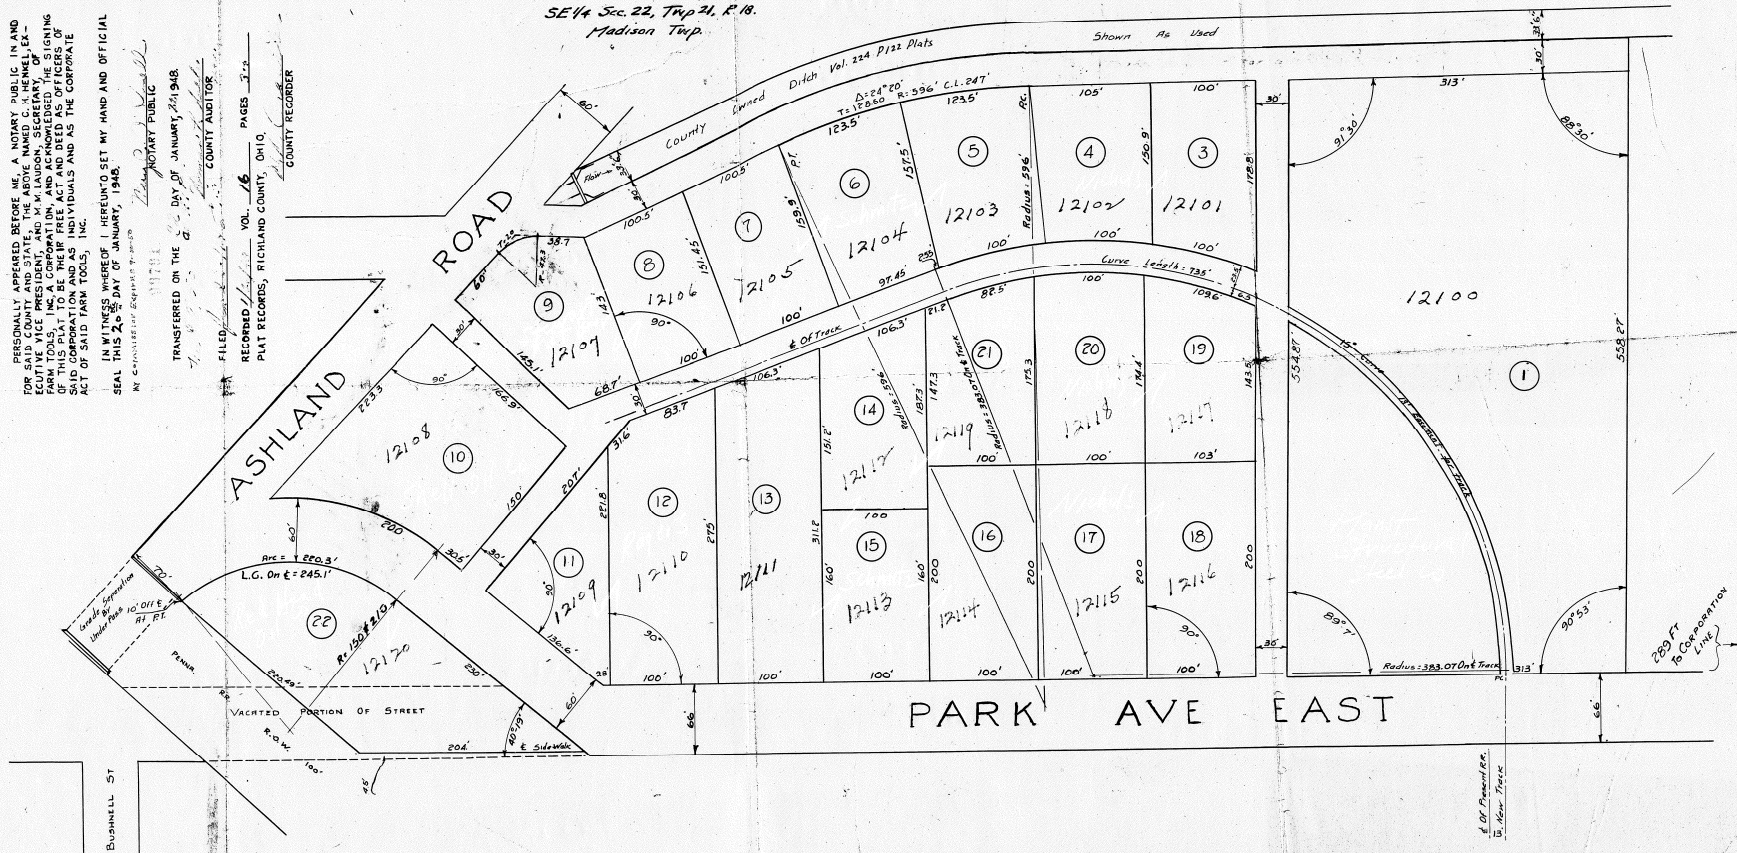

8' 0\"/>