


REPLAT OF LOTS #10,760 TO 10,768 INCL.
 & LOTS #10,743 TO 10,748 INCL.
 CITY OF MANSFIELD, OHIO.
 AS RECORDED IN VOL. #13 PAGE #13
 DEED RECORDS OF RICHLAND COUNTY, OHIO.

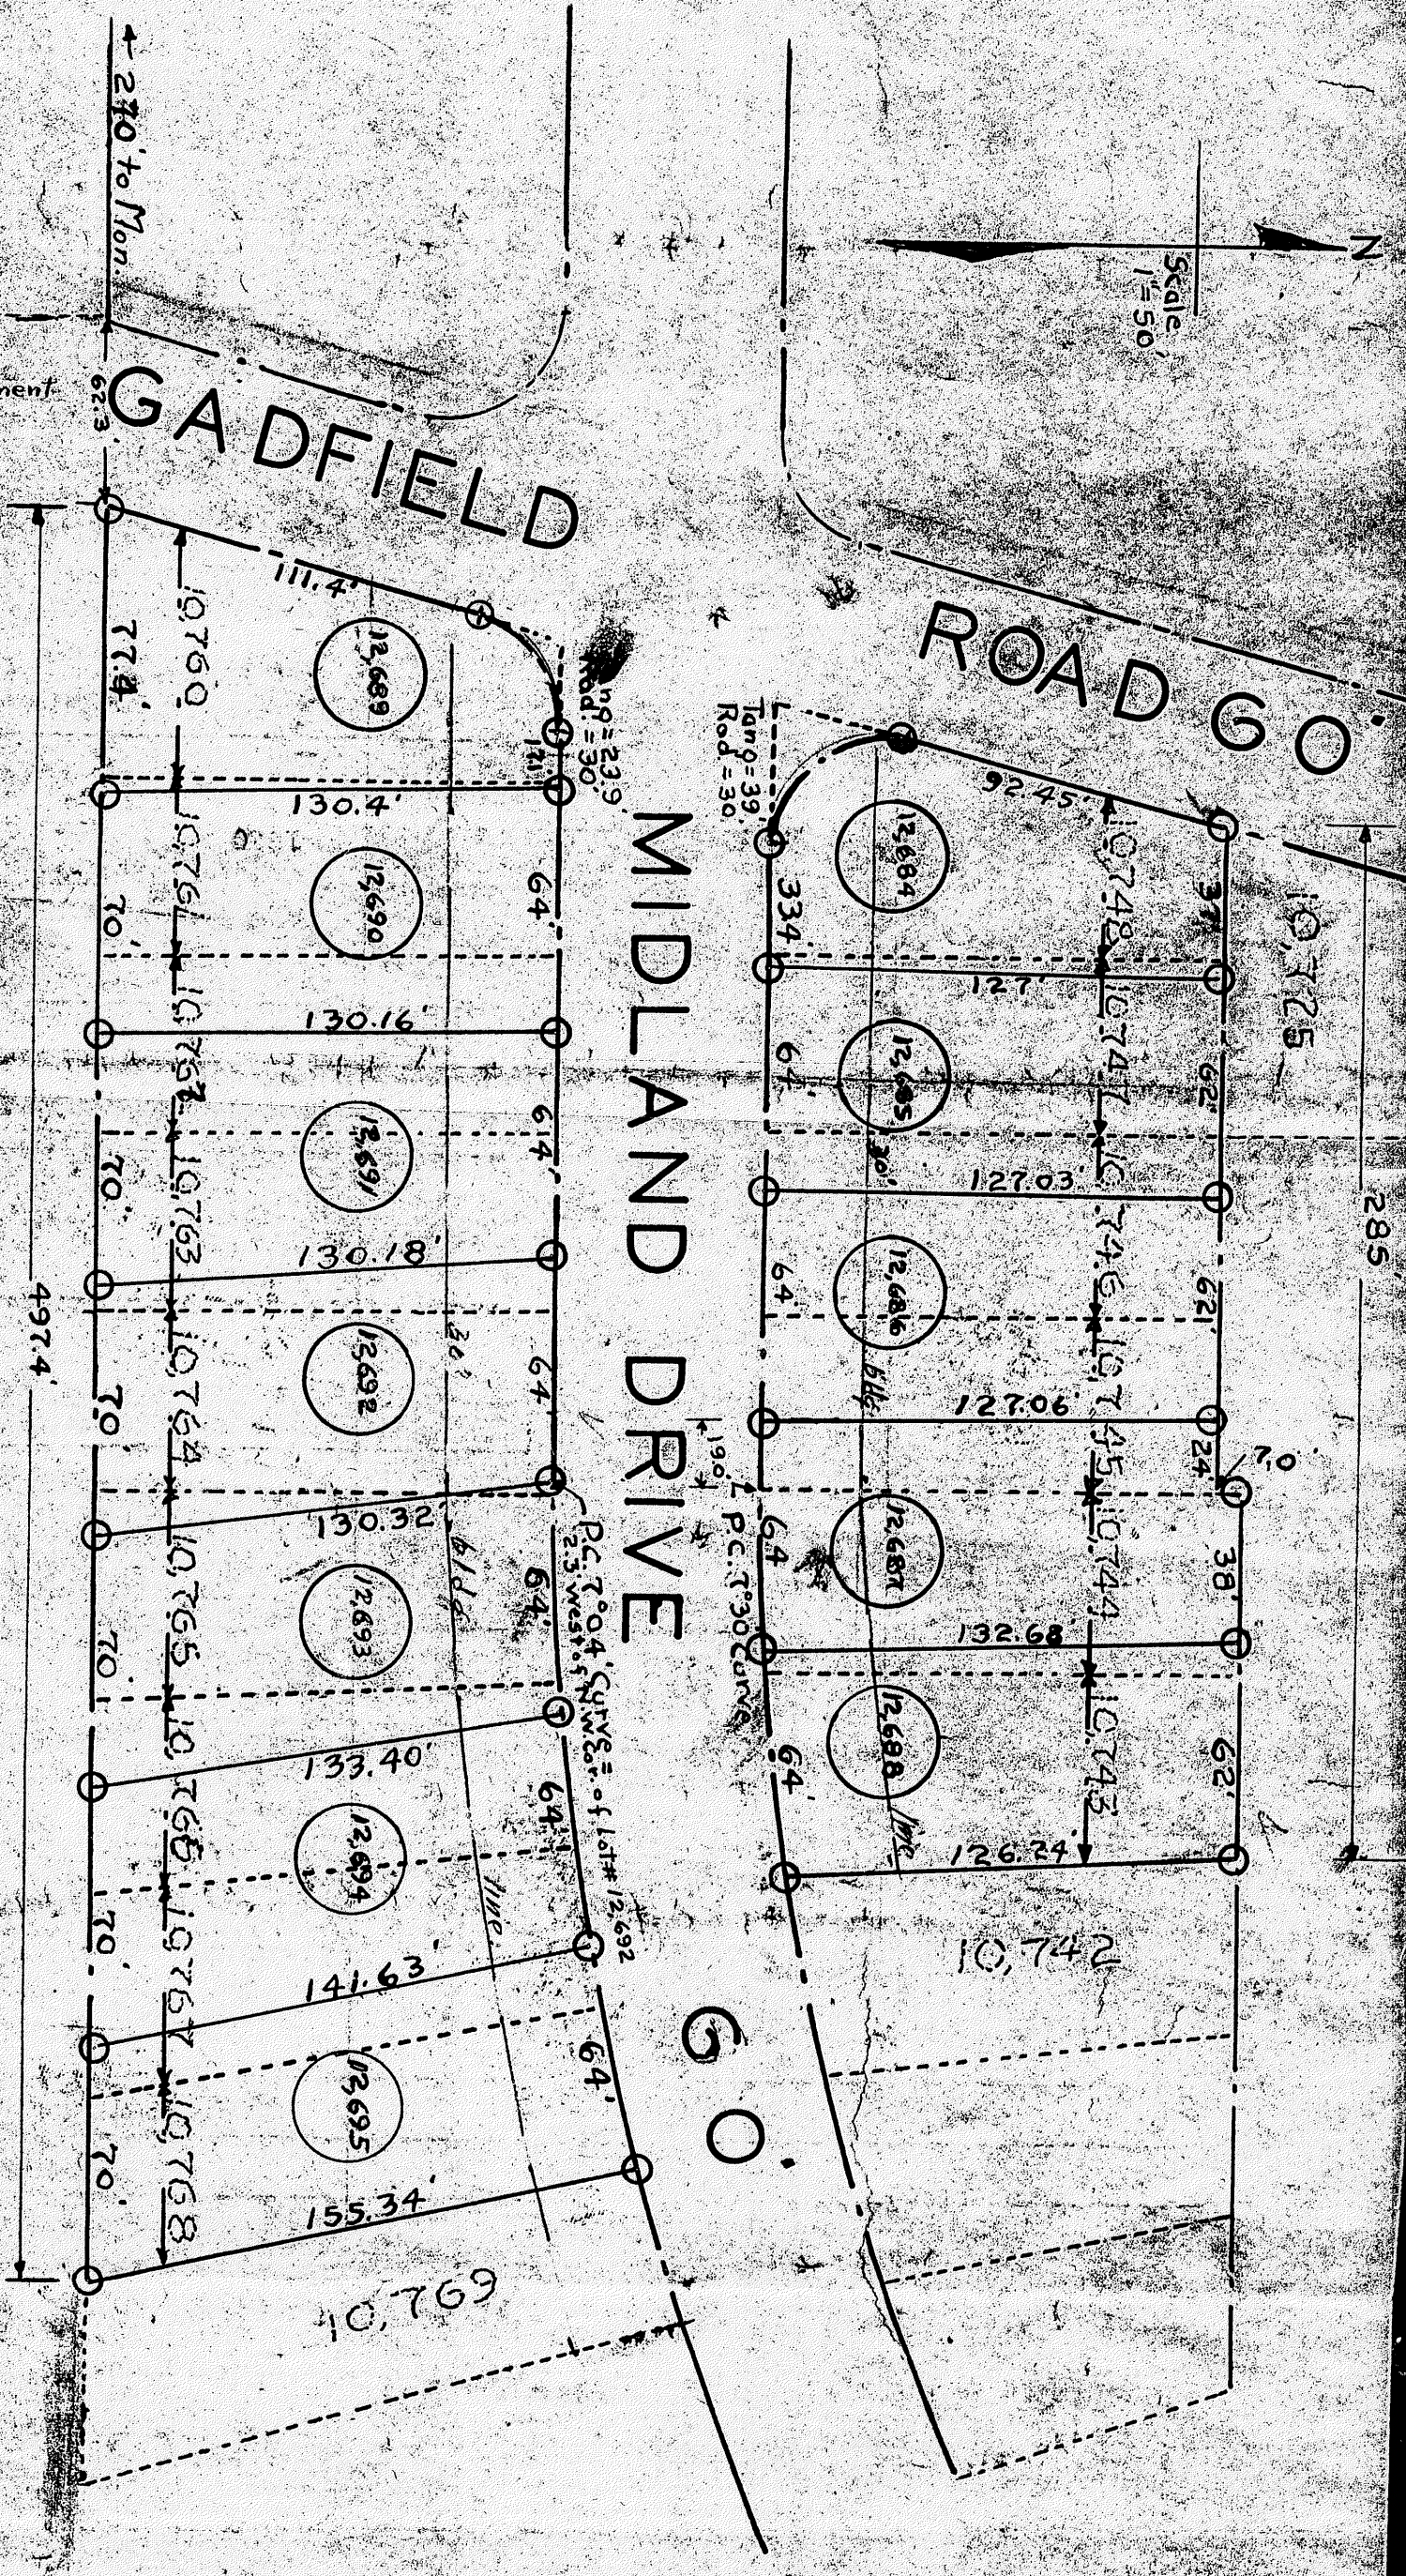

ACCEPTANCE AND ADOPTION

WE THE UNDERSIGNED OWNERS OF ALL THE LANDS EMPLOYED BY THE WITHIN PLAT DO HEREBY
 ACCEPT THIS SUBDIVISION OF OUR LANDS INTO LOTS AS SET FORTH BY THE WITHIN PLAT
 AND DO DEDICATE TO PUBLIC USE FOREVER THE STREETS AS SHOWN.

WITNESSETH
 (1) [Signature]
 (2) [Signature]
 (3) [Signature]
 (4) [Signature]

STATE OF OHIO
 COUNTY OF RICHLAND
 PERSONALLY APPEARED BEFORE ME, A NOTARY PUBLIC IN AND FOR SAID COUNTY AND STATE
 THE ABOVE SIGNED OWNERS WHO ACKNOWLEDGED THEIR SIGNATURES TO BE THEIR FREE ACT AND DEED
 FOR THE USE AND PURPOSE HEREIN STATED. IN WITNESS THEREOF, I HERETOBY AFFIX MY HAND
 AND OFFICIAL SEAL THIS 22 DAY OF March 1950

NOTARY PUBLIC [Signature] MY COMMISSION EXPIRES
 WE THE PLANNING COMMISSION OF THE CITY OF MANSFIELD, OHIO, HEREBY APPROVE THIS PLAT FOR
 THE PURPOSES SHOWN.
 SECRETARY OF THE PLANNING COMMISSION [Signature]

I HEREBY APPROVE THE WITHIN PLAT.
 CITY ENGINEER W. C. [Signature] 3/27/50

I HEREBY CERTIFY THAT THE ABOVE PLAT AND NOTES ARE CORRECT.
 LICENSED SURVEYOR # 323 H. C. [Signature]

TRANSFERRED FOR RECORD [Signature] 1950
 COUNTY AUDITOR [Signature]

RECEIVED FOR RECORD
 AT 1950
 COUNTY RECORDER