SUBDIVISION OF OUT. LOTS 178 and 179, City of Mansfield, Richland County Ohio.

Acknowledgement:-

We the owners of the realestate to be subdivided, hereby certify that the enclosed plat represents correctly the location and the dimensions of the lots to be allotted.

Bernice Wolf

Bernita Klahn

Witnesses

Jack R. Cogen

Margaret F. Bowser

Owners.

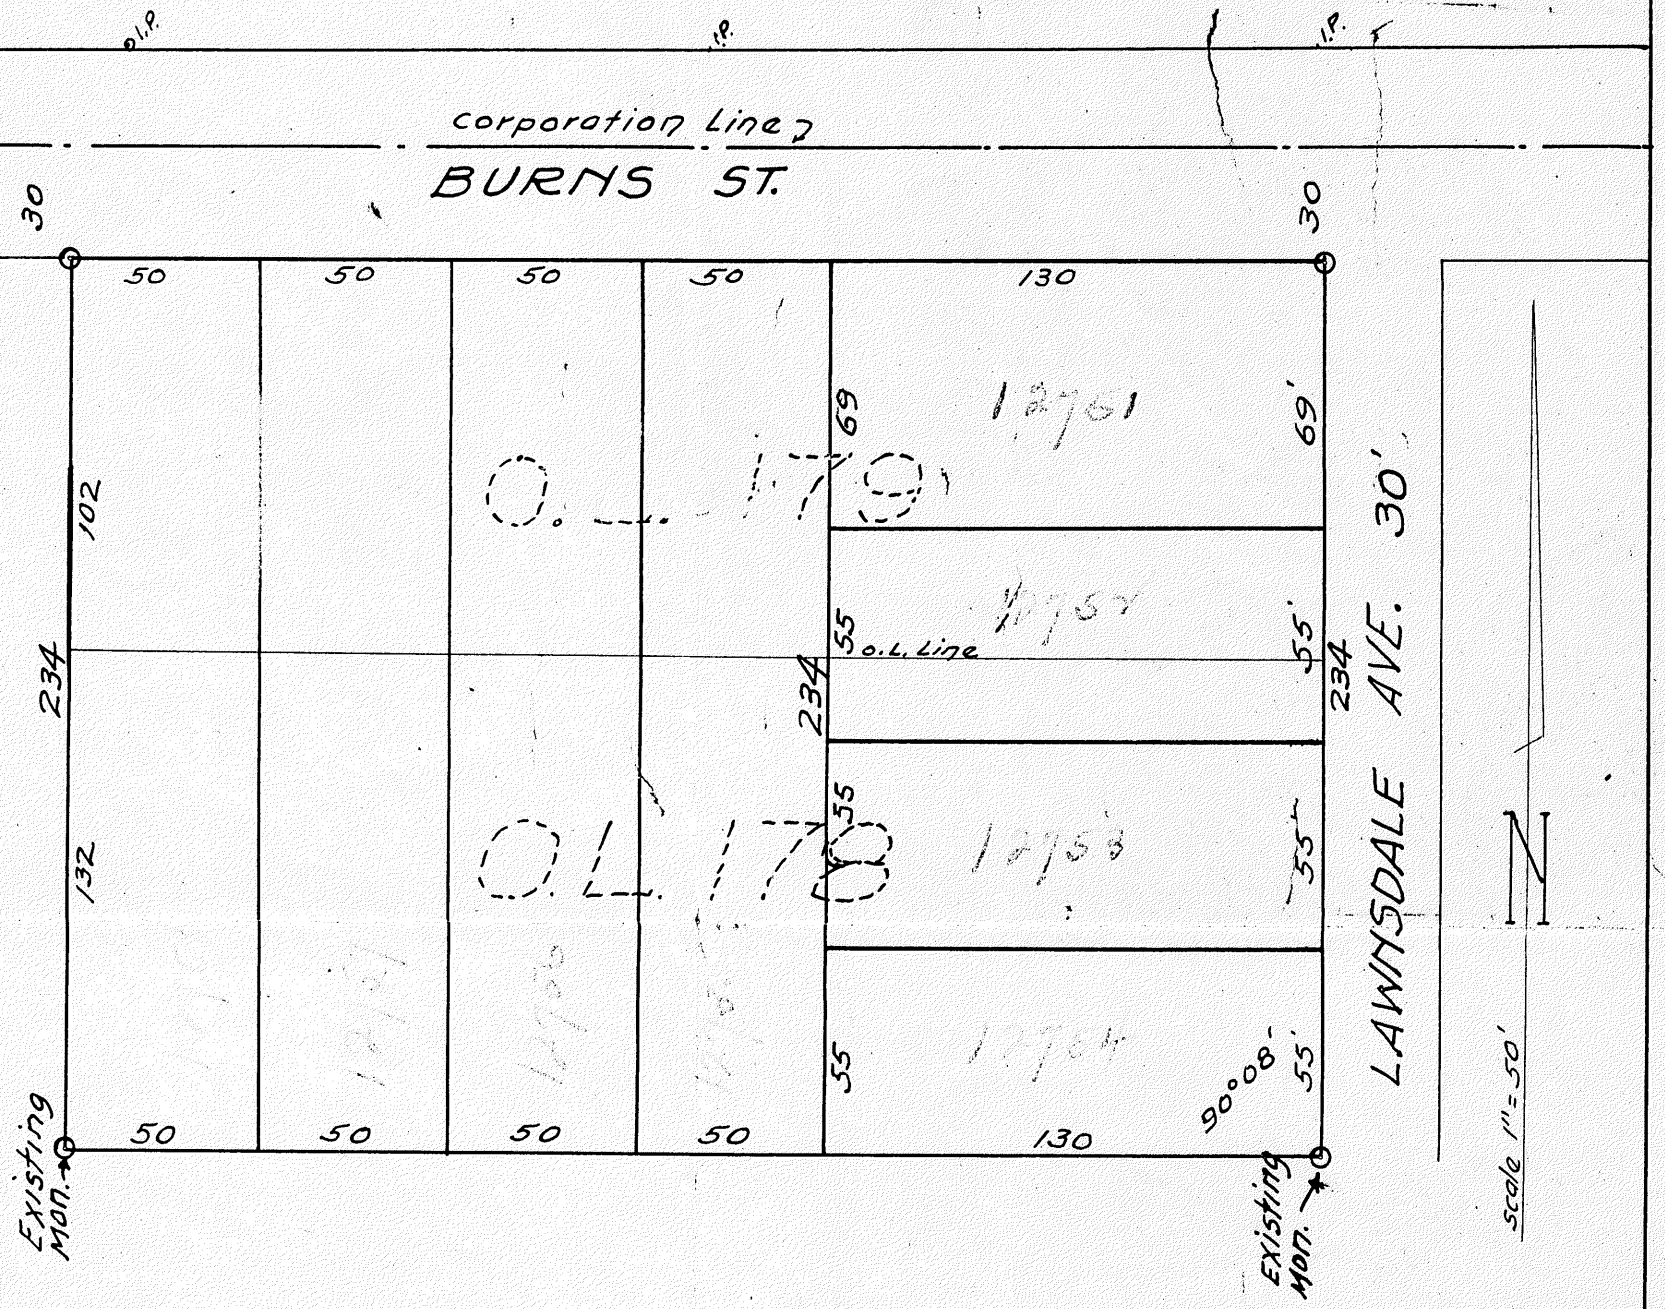

State of Ohio
County of Richland SS.

Before me a Notary Public in and for said county and state, personally appeared the above owners who recognize their signatures to be their own free act and deed for the purposes mentioned. In witness whereof I hereunto affix my name and official seal this 17th day of May 1950

Notary Public . Bernice Wolf.

This platt checked this 17th day of May 1950.

W.C. Statler
City Engineer.

We the Planning Comission of the City of Mansfield Ohio hereby accept the above subdividing as per plat,

this 22 day of May 1950

C.J. Stecker
Service Director.
Clerk of the Board, Secy to Com.

Transferred 1950

Received for record May 24, 1950 at 1:55 PM

Recorded ** 1950 Vol. 17 Page. Fee $ 65¢

1935

I hereby certify to the above plat and survey as found

Boyd Mierman
Prof. Engineer