

SUBDIVISION OF OUT. LOTS 178 and 179, City of Mansfield, Richland County Ohio.  
Acknowledgement:-


We the owners of the real estate to be subdivided, hereby  
certify that the enclosed plat represents correctly the location and the  
dimensions of the lots to be allotted.

-----  
Bernice Wolf  
Bernita Klahn

*Jack R. Cogen*  
-----  
Jack R. Cogen  
Margaret F. Bowser

Witnesses

Owners.

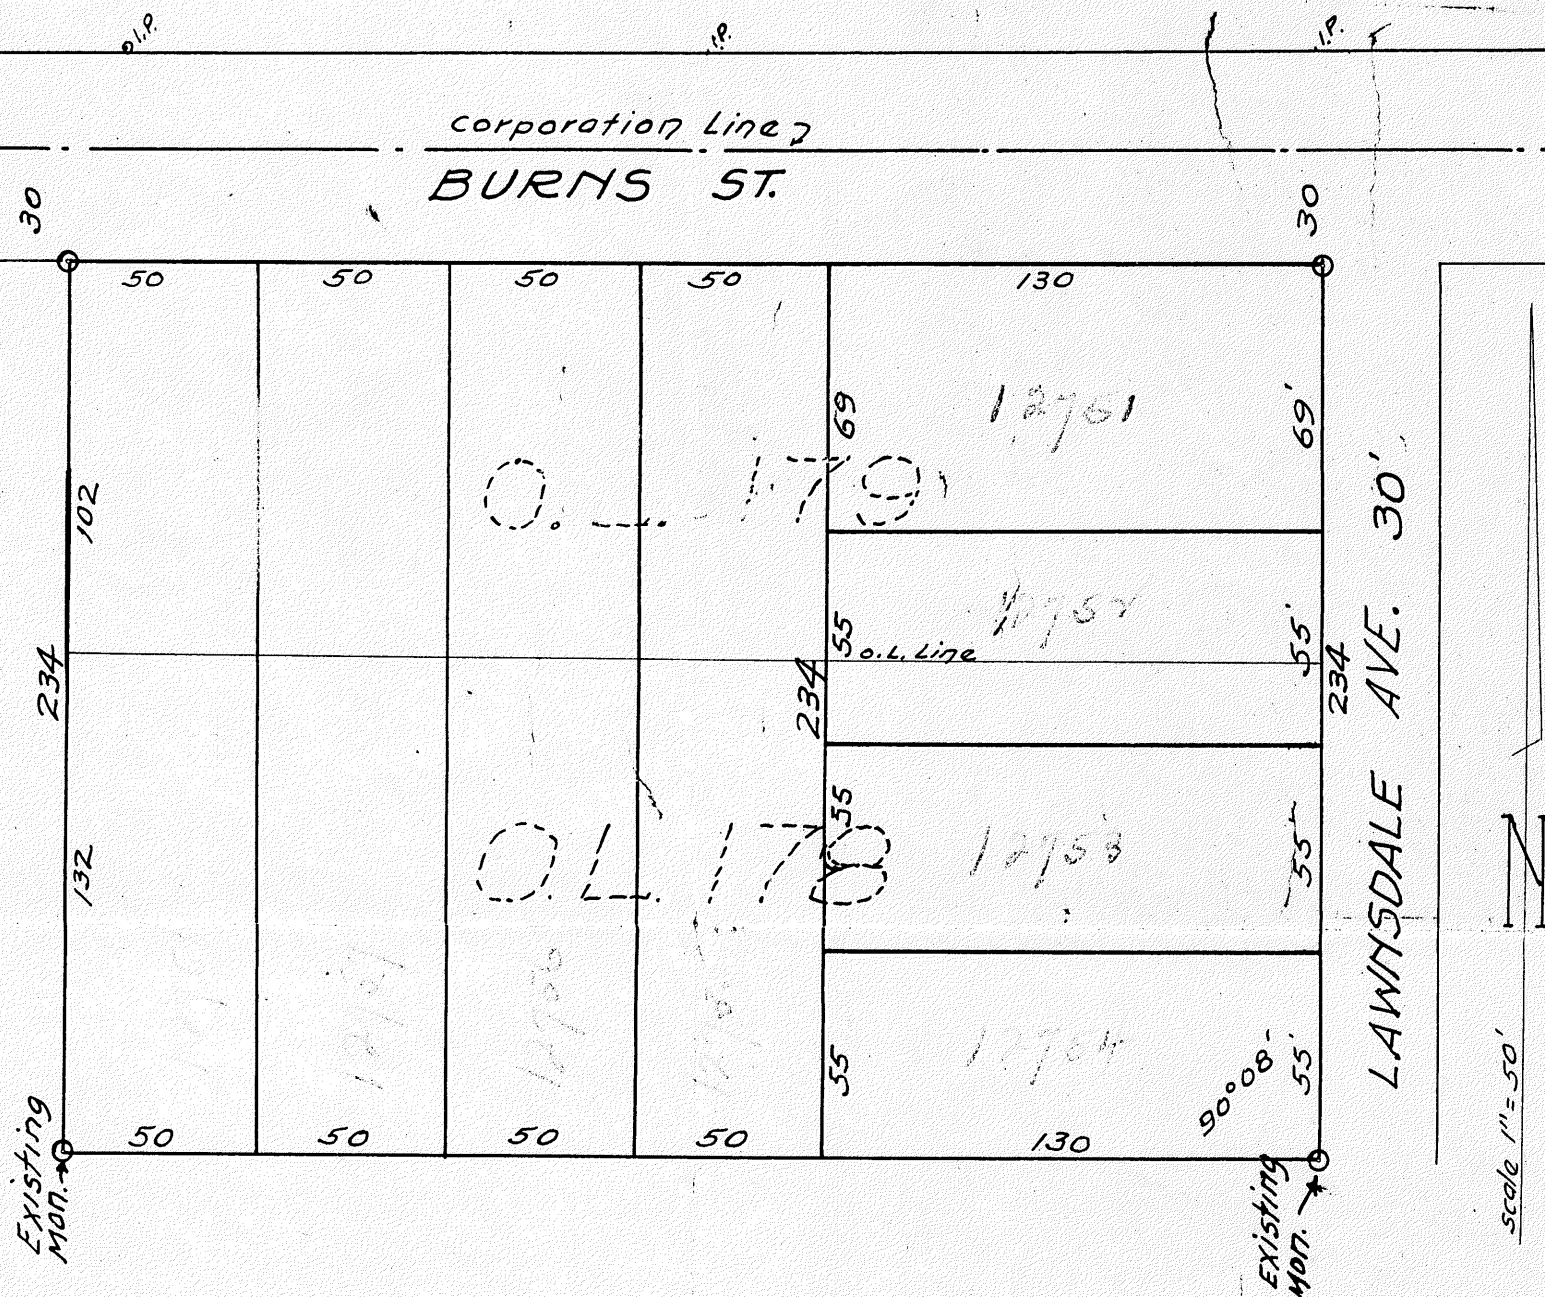

State of Ohio

County of Richland SS.

Before me a Notary Public in and for said county and state, personally appeared  
the above owners who recognize their signatures to be their own free act and  
deed for the purposes mentioned. In witness whereof I hereunto affix my name  
and official seal this

----- day of ----- 1950

-----  
Notary Public . Bernice Wolf.

This plat checked this 11<sup>th</sup> day of May 1950.

*W. C. Statler*  
W. C. Statler  
City Engineer.

We the Planning Commission of the City of Mansfield Ohio  
hereby accept the above subdividing as per plat,

this 22 day July of 1950

*C. J. Stecker*  
C. J. Stecker  
Service Director.  
Clerk of the Board, Secy to Com.

Transferred ----- 1950

Received for record May 24 1950 at 1:55 PM

Recorded ----- 1950 Vol. 17 Page. Fee \$ 65¢

1938

I hereby certify to the above plat  
and survey as found

*Boyd Wierman*  
Boyd Wierman  
Prof. Engineer