TANNER SUB-DIVISION OF OUTLOT #2

IN THE S.E. 1/4 SEC. 17, MADISON TWP. MANSFIELD, OHIO.

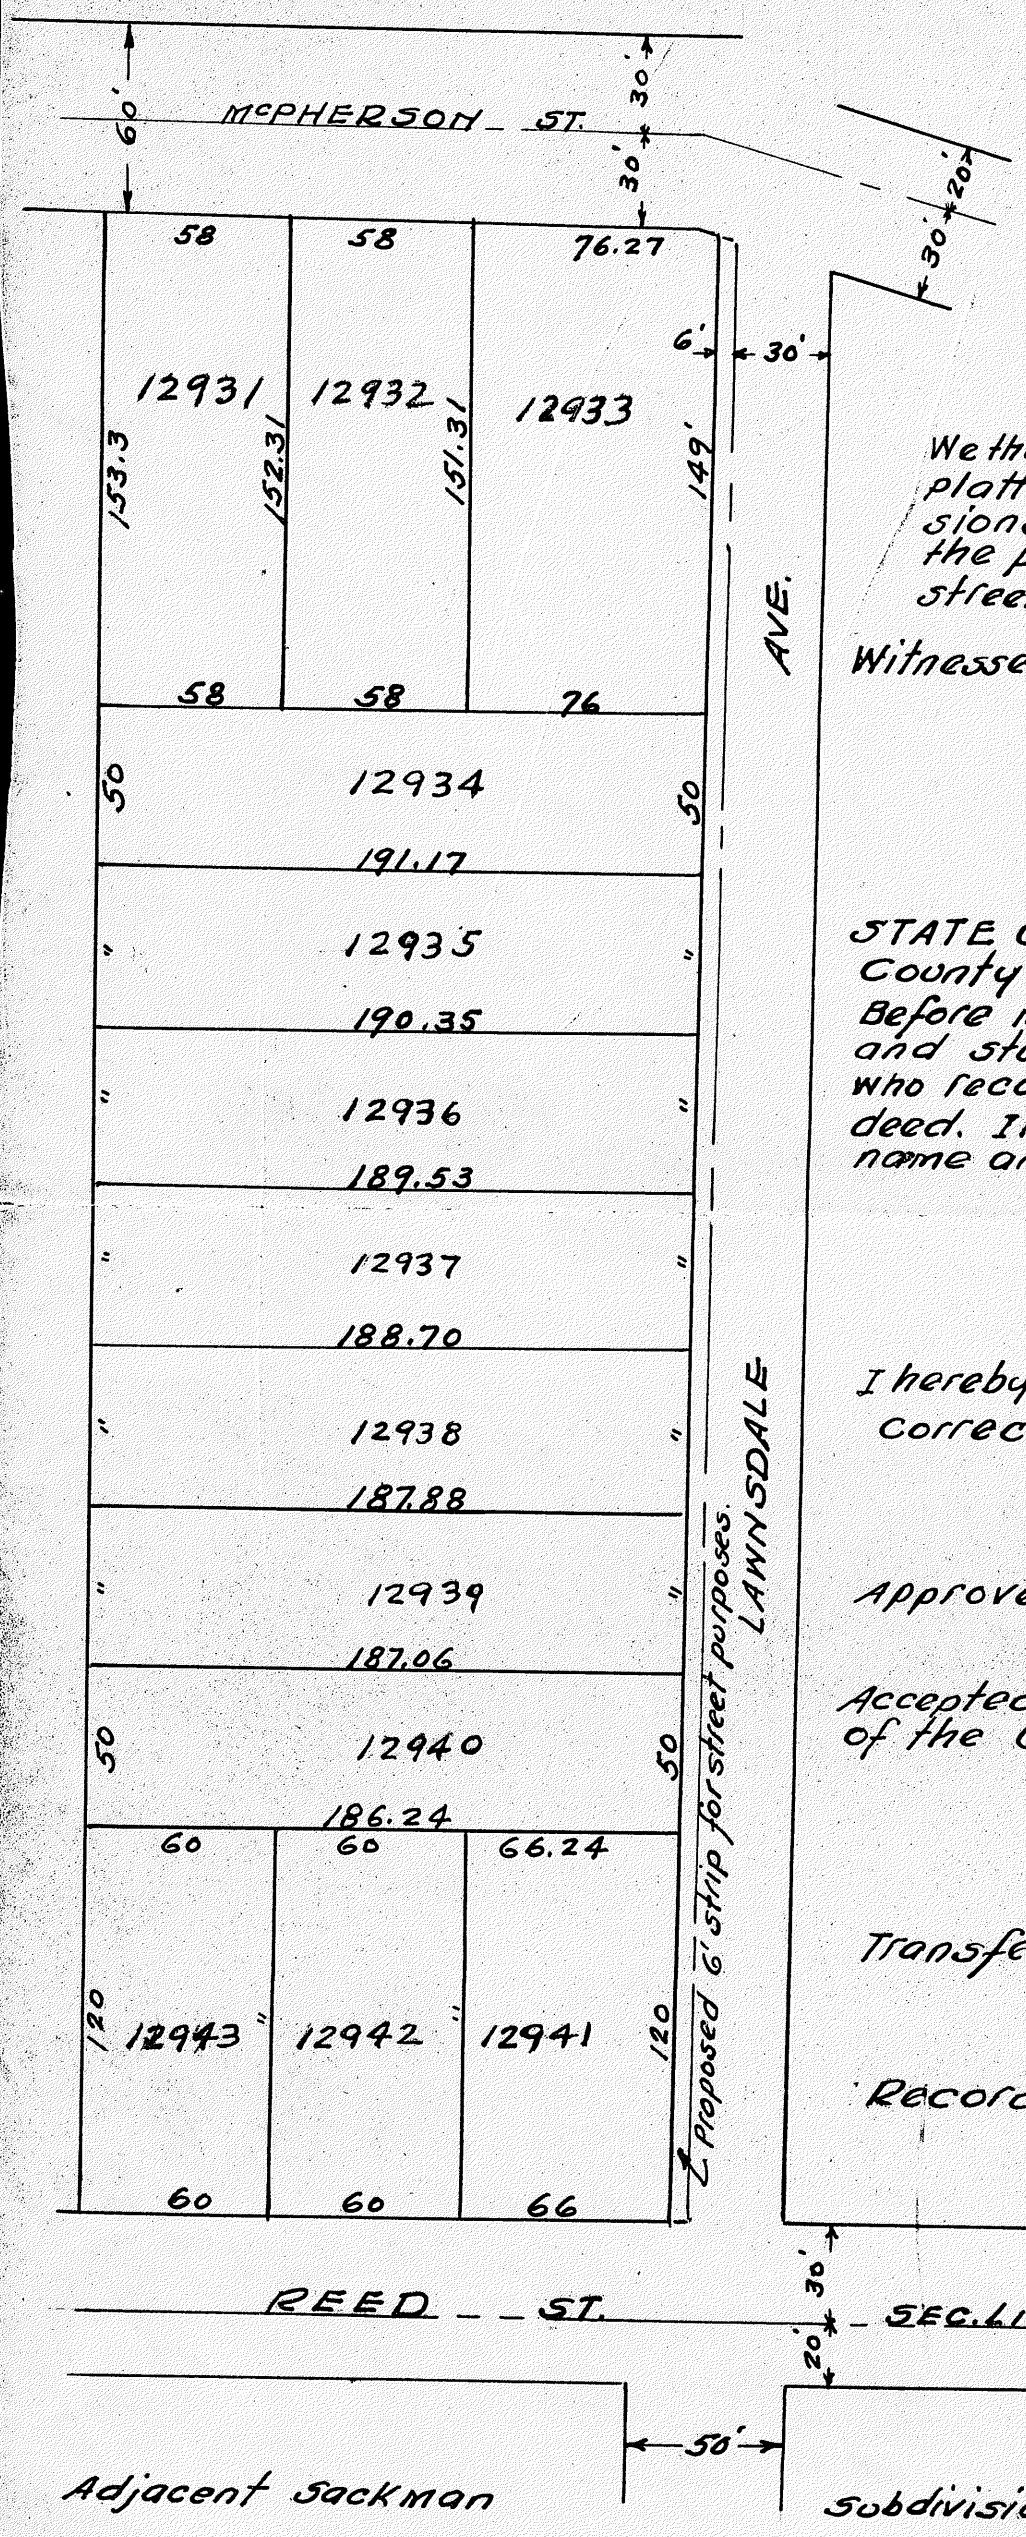

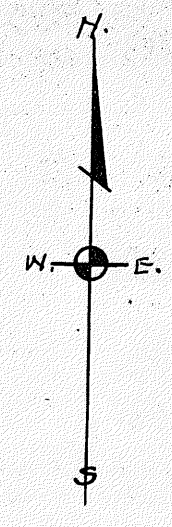

We the undersigned owners of O.L. #2 as herein platted, hereby certify that the location, dimensions and style of allotment to be correct for the purposes mentioned and that all of the streets are hereby dedicated to public use.

Witnesses - _____ Owners: _____

Kathryn Groscost

Opal Hessinger

Mary Kay Tanner

Fred L. Tanner

Mary A. Tanner

STATE OF OHIO -
County of Richland ss.
Before me a Notary Public in and for said County and state, personally appeared the above signers, who recognize their signatures to be their free act and deed. IN WITNESS WHEREOF I have hereunto affix my name and official seal this ____ day of _____ 1952

Signed _____
Notary Public

I hereby certify that the within plat and notes are correct.

Boyd Dierman
Surveyor.

Approved: Boyd Dierman City Engineer.

Accepted and approved by the Planning Commission of the City of Mansfield, Ohio.

_____
Secretary.

Transferred: July 2, 1952 Norman L. Wolfe
Gaa County Auditor, 30

Recorded: _____ _____
County Recorder.