SUBDIVISION

of a part of the S.E. ¼ of Section 29, Madison Township, Richland County Ohio and within the corporate limits of the City of Mansfield Ohio and described as follows:-

Beginning at the N.W.corner of Lot 9872, Mansfield Ohio on the East line of Russell Road; thence North along said street line 399.83 ft. to the middle of Austin Road; thence West 30 ft.; thence North along the East line of lots 9794 & 9793 to a point 30 ft. West of the S.W. corner of lot 10755, City of Mansfield; thence East along the South lines of lots 10755 to 10759 inclusive 330 ft. to the S.W. corner of lot 12689; thence South 92 ft. ; thence on a curve to the left with a radius of 50 ft. a distance of 78.54 ft.; thence East 94 ft.; thence South parallel to Russell Road 368.35 ft. to the North line of lot 9872; thence West on said lot line 440 ft. to the place of beginning, containing approximately 5 acres of land. Except lot 135X136.5 lying between the ℄ of Austin Road & Lots 10755 & 10756.

Acknowledgement:- We the property owners of the above platted land hereby certify that the locatiin and dimensions are correct for the purposes mentioned and that the streets enclosed are hereby dedicated to public use.

Edna M. Constance
Fred W. Constance
[illegible]
[illegible]
[illegible]
[illegible]
Gertrude M. Barre
Leroy J. Barre
[illegible]
[illegible]
[illegible]
[illegible]
[illegible]
[illegible]
[illegible]
[illegible]
[illegible]

State of Ohio
County of Richland SS.--Before me a Notary Public in and for said County and State appeared the above signed owners who recognize their signatures to be their free act and deed. INWITNESS WHEREOF, I hereunto affix my name and seal, this 17th day of July 1952 Mary C. Miller NOTARY PUBLIC. my commission expires 4-19-55

I hereby certify the above plat to be correct and approved for acceptance by the Planning Commission of Mansfield Ohio Boyd Wiesman Civio Engineer and City Engineer of the City of Mansfield Ohio.

Accepted and appoved by the Planning Commission of Mansfield Ohio ***** April 17th 1952
P. J. Stickel Secy. to the Commission.

Plat accepted by Council of Mansfield Ohio Sept. 2 1952
[illegible] Clerk of Council.
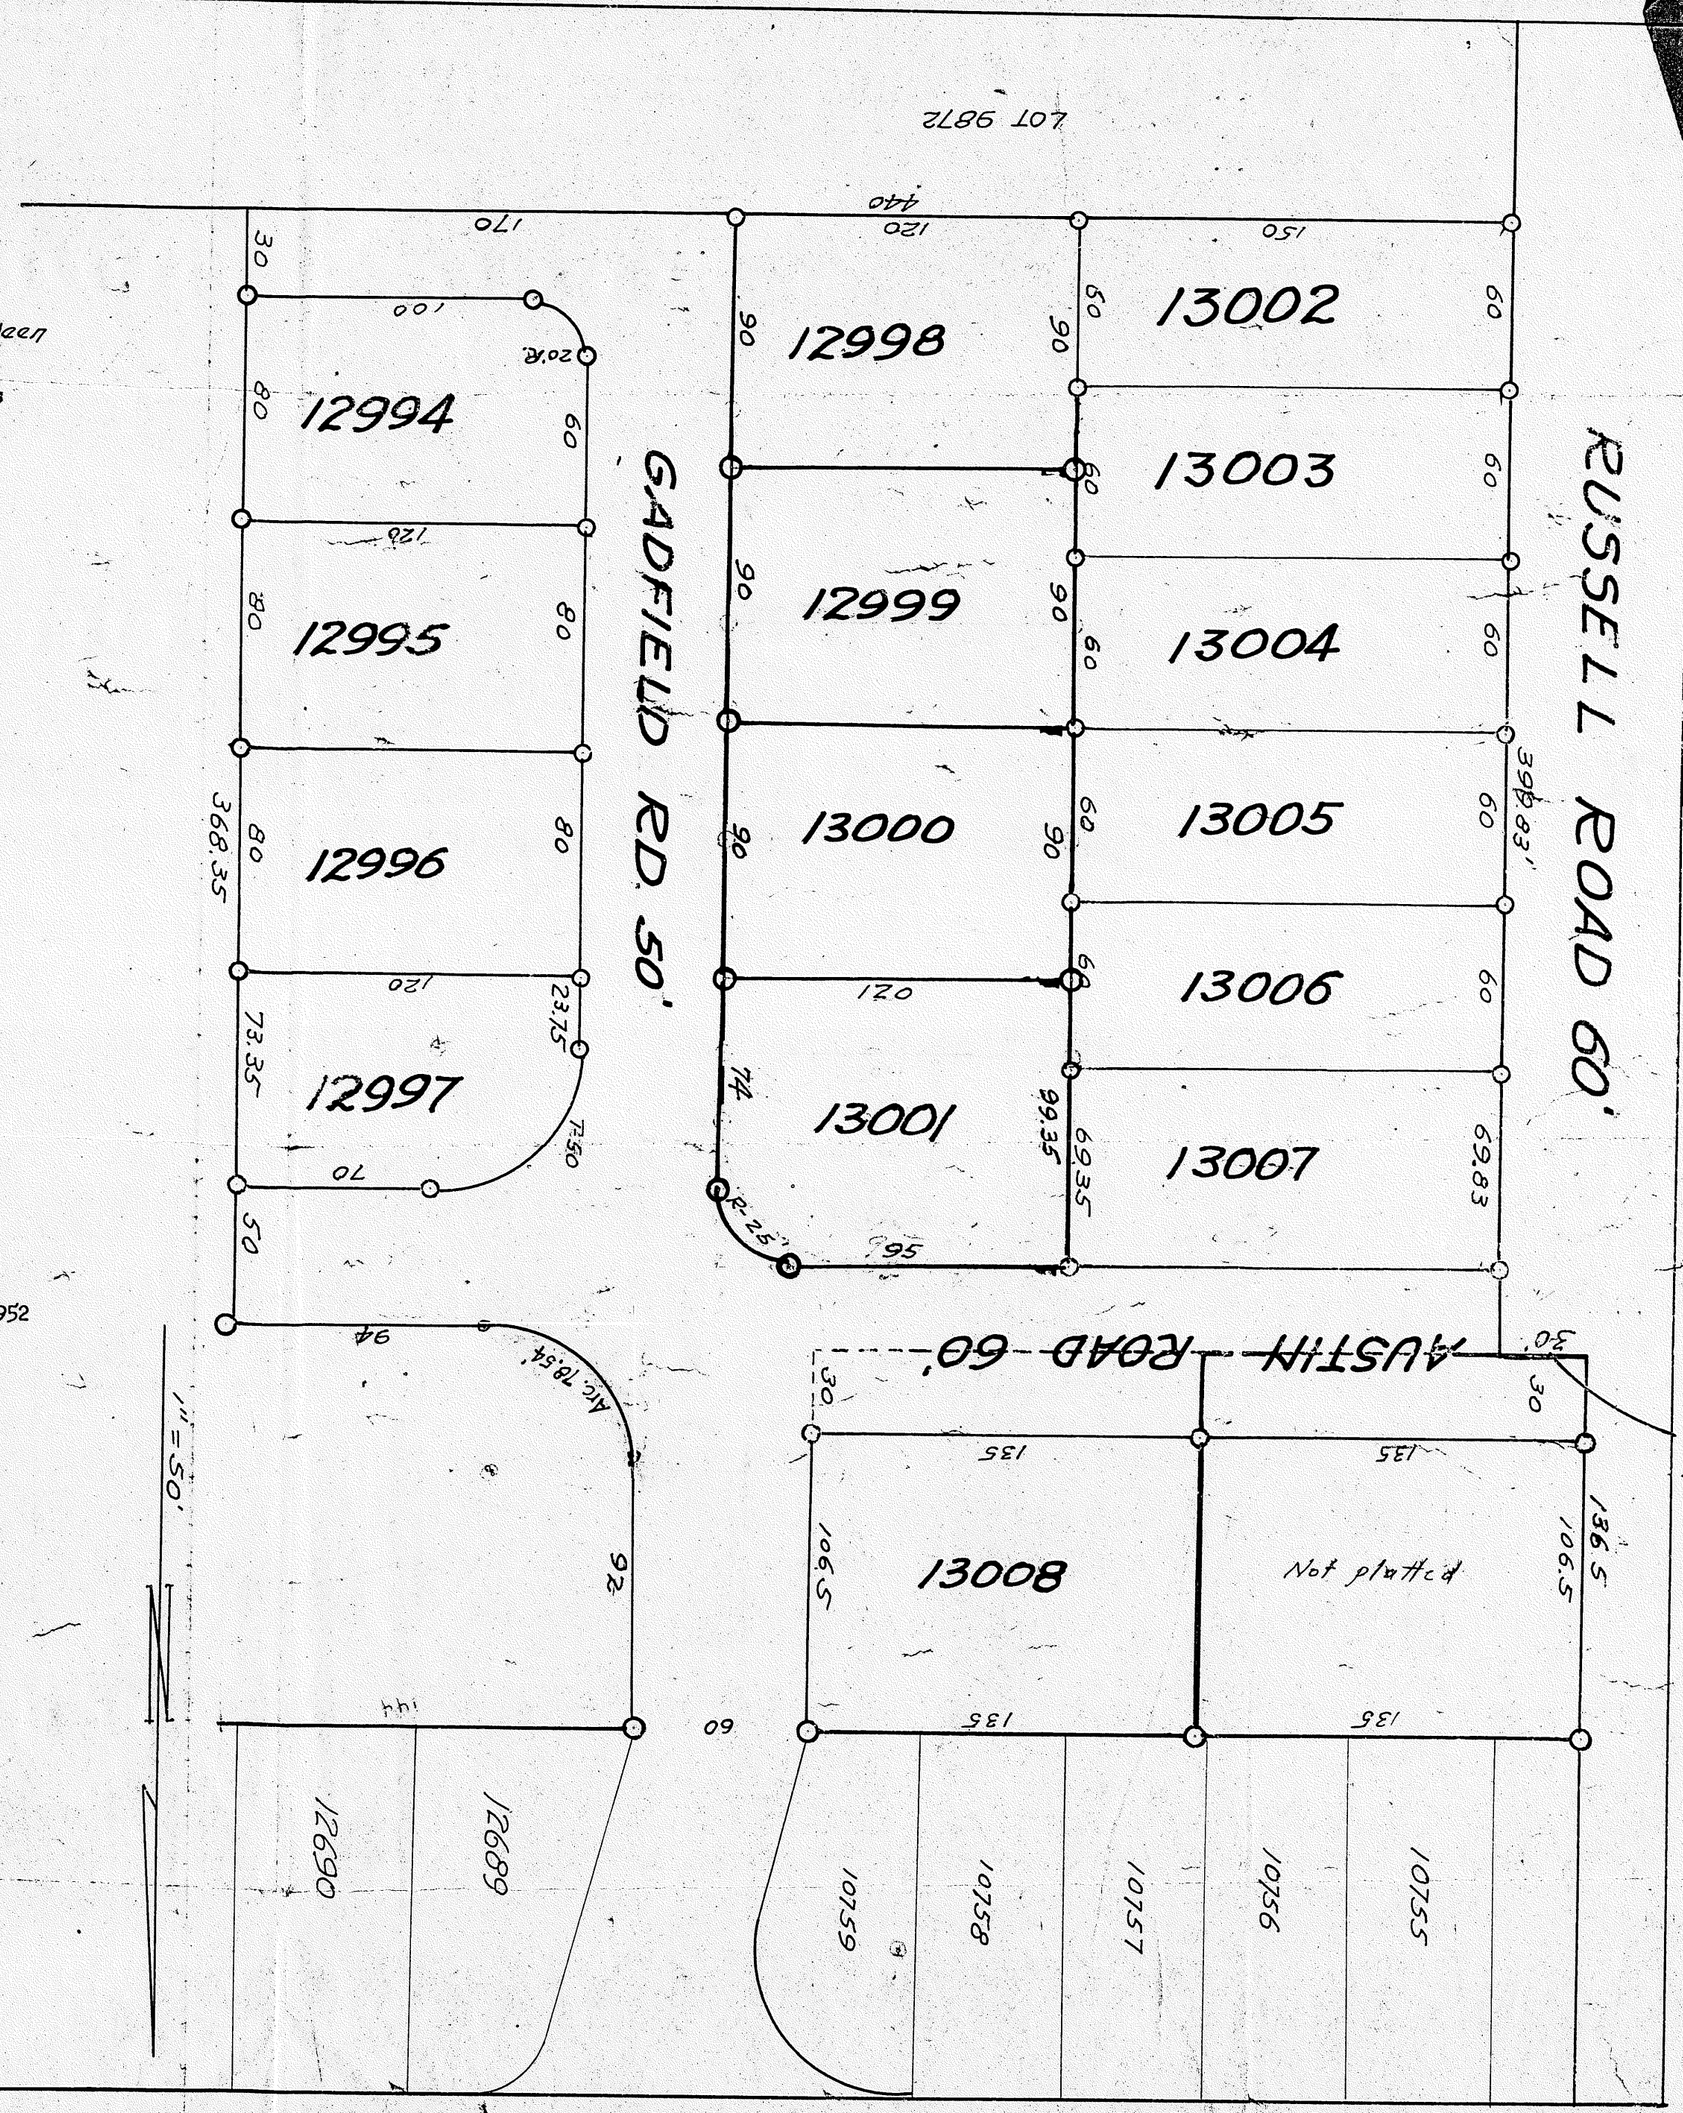
Transferred Oct. 29, 1952
Howard L. Wolf
Richland Co. Auditor