SURVEY FOR
MANSFIELD LEIDERKRANZ, INC.

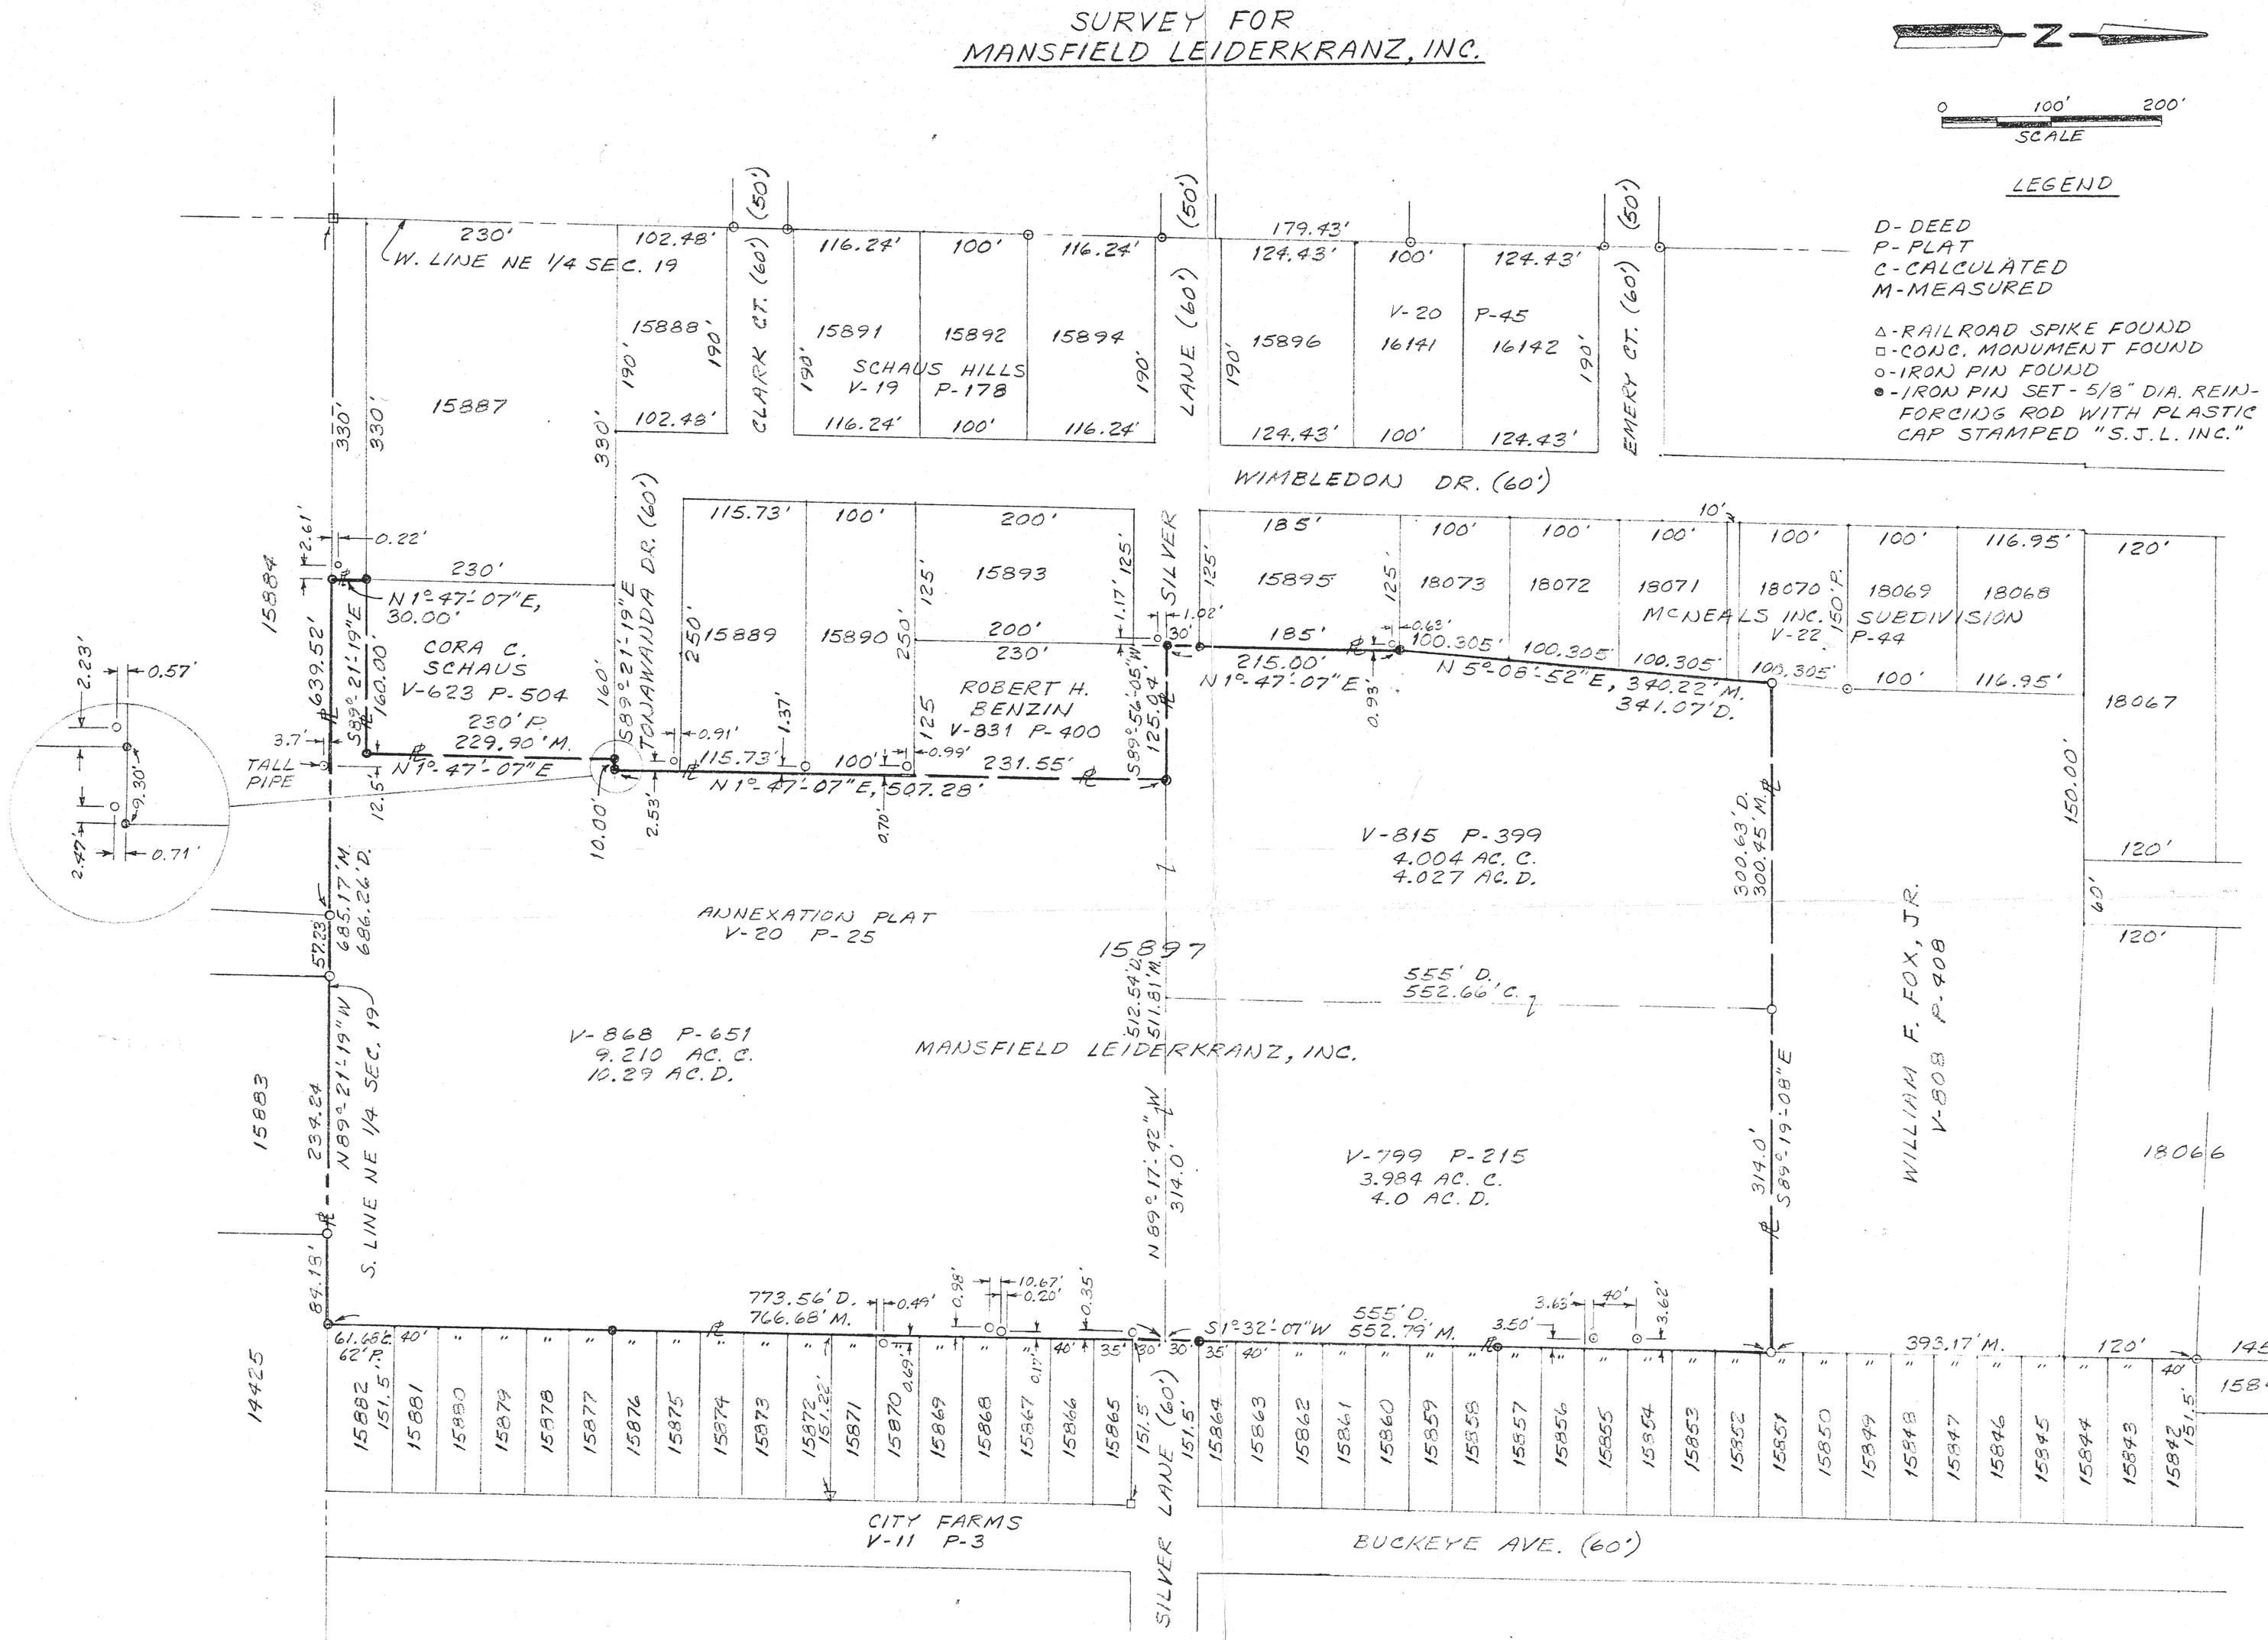

PART OF LOT NO. 15897 IN THE CITY OF MANSFIELD, CO. OF RICHLAND, STATE OF OHIO.

BEARINGS ARE TO AN ASSUMED MERIDIAN AND ARE USED TO EXPRESS ANGLES ONLY.

STATE OF OHIO
ROGER L. STEVENS
7052
REGISTERED
SURVEYOR

Roger L. Stevens
ROGER L. STEVENS
REG. SURVEYOR NO. 7052
SM-1767 DATE 11-29-90

SHAFFER, JOHNSTON, LICHTENWALTER & ASSOCIATES, INC.
CONSULTING ENGINEERS - SURVEYORS
MANSFIELD OHIO WOOSTER