17533

REPLAT OF PARCEL 12-A, BETNER ACRES, CITY OF MANSFIELD, OF RICHLAND COUNTY, OHIO

AS RECORDED IN VOLUME 18, PAGE 13, OF RICHLAND COUNTY PLAT RECORDS

WE THE UNDERSIGNED, OWNERS OF THE LOT REPLATTED BY THE WITHIN PLAT DO HEREBY ACCEPT THIS REPLAT OF OUR LOT AS OUR FREE ACT AND DEED THIS_____TH DAY OF_____, 19___.


OWNERS

WITNESSES

STATE OF OHIO
COUNTY OF_____

PERSONALLY APPEARED BEFORE ME A NOTARY PUBLIC IN AND FOR SAID COUNTY AND STATE THE ABOVE SIGNED OWNERS WHO ACKNOWLEDGE THE SIGNING OF THIS RE-PLAT FOR THE USES AND PURPOSES SHOWN HEREON. IN TESTIMONY WHEREOF I HEREUNTO AFFIX MY HAND AND OFFICIAL SEAL THIS____TH DAY OF _____ 19___.

NOTARY PUBLIC

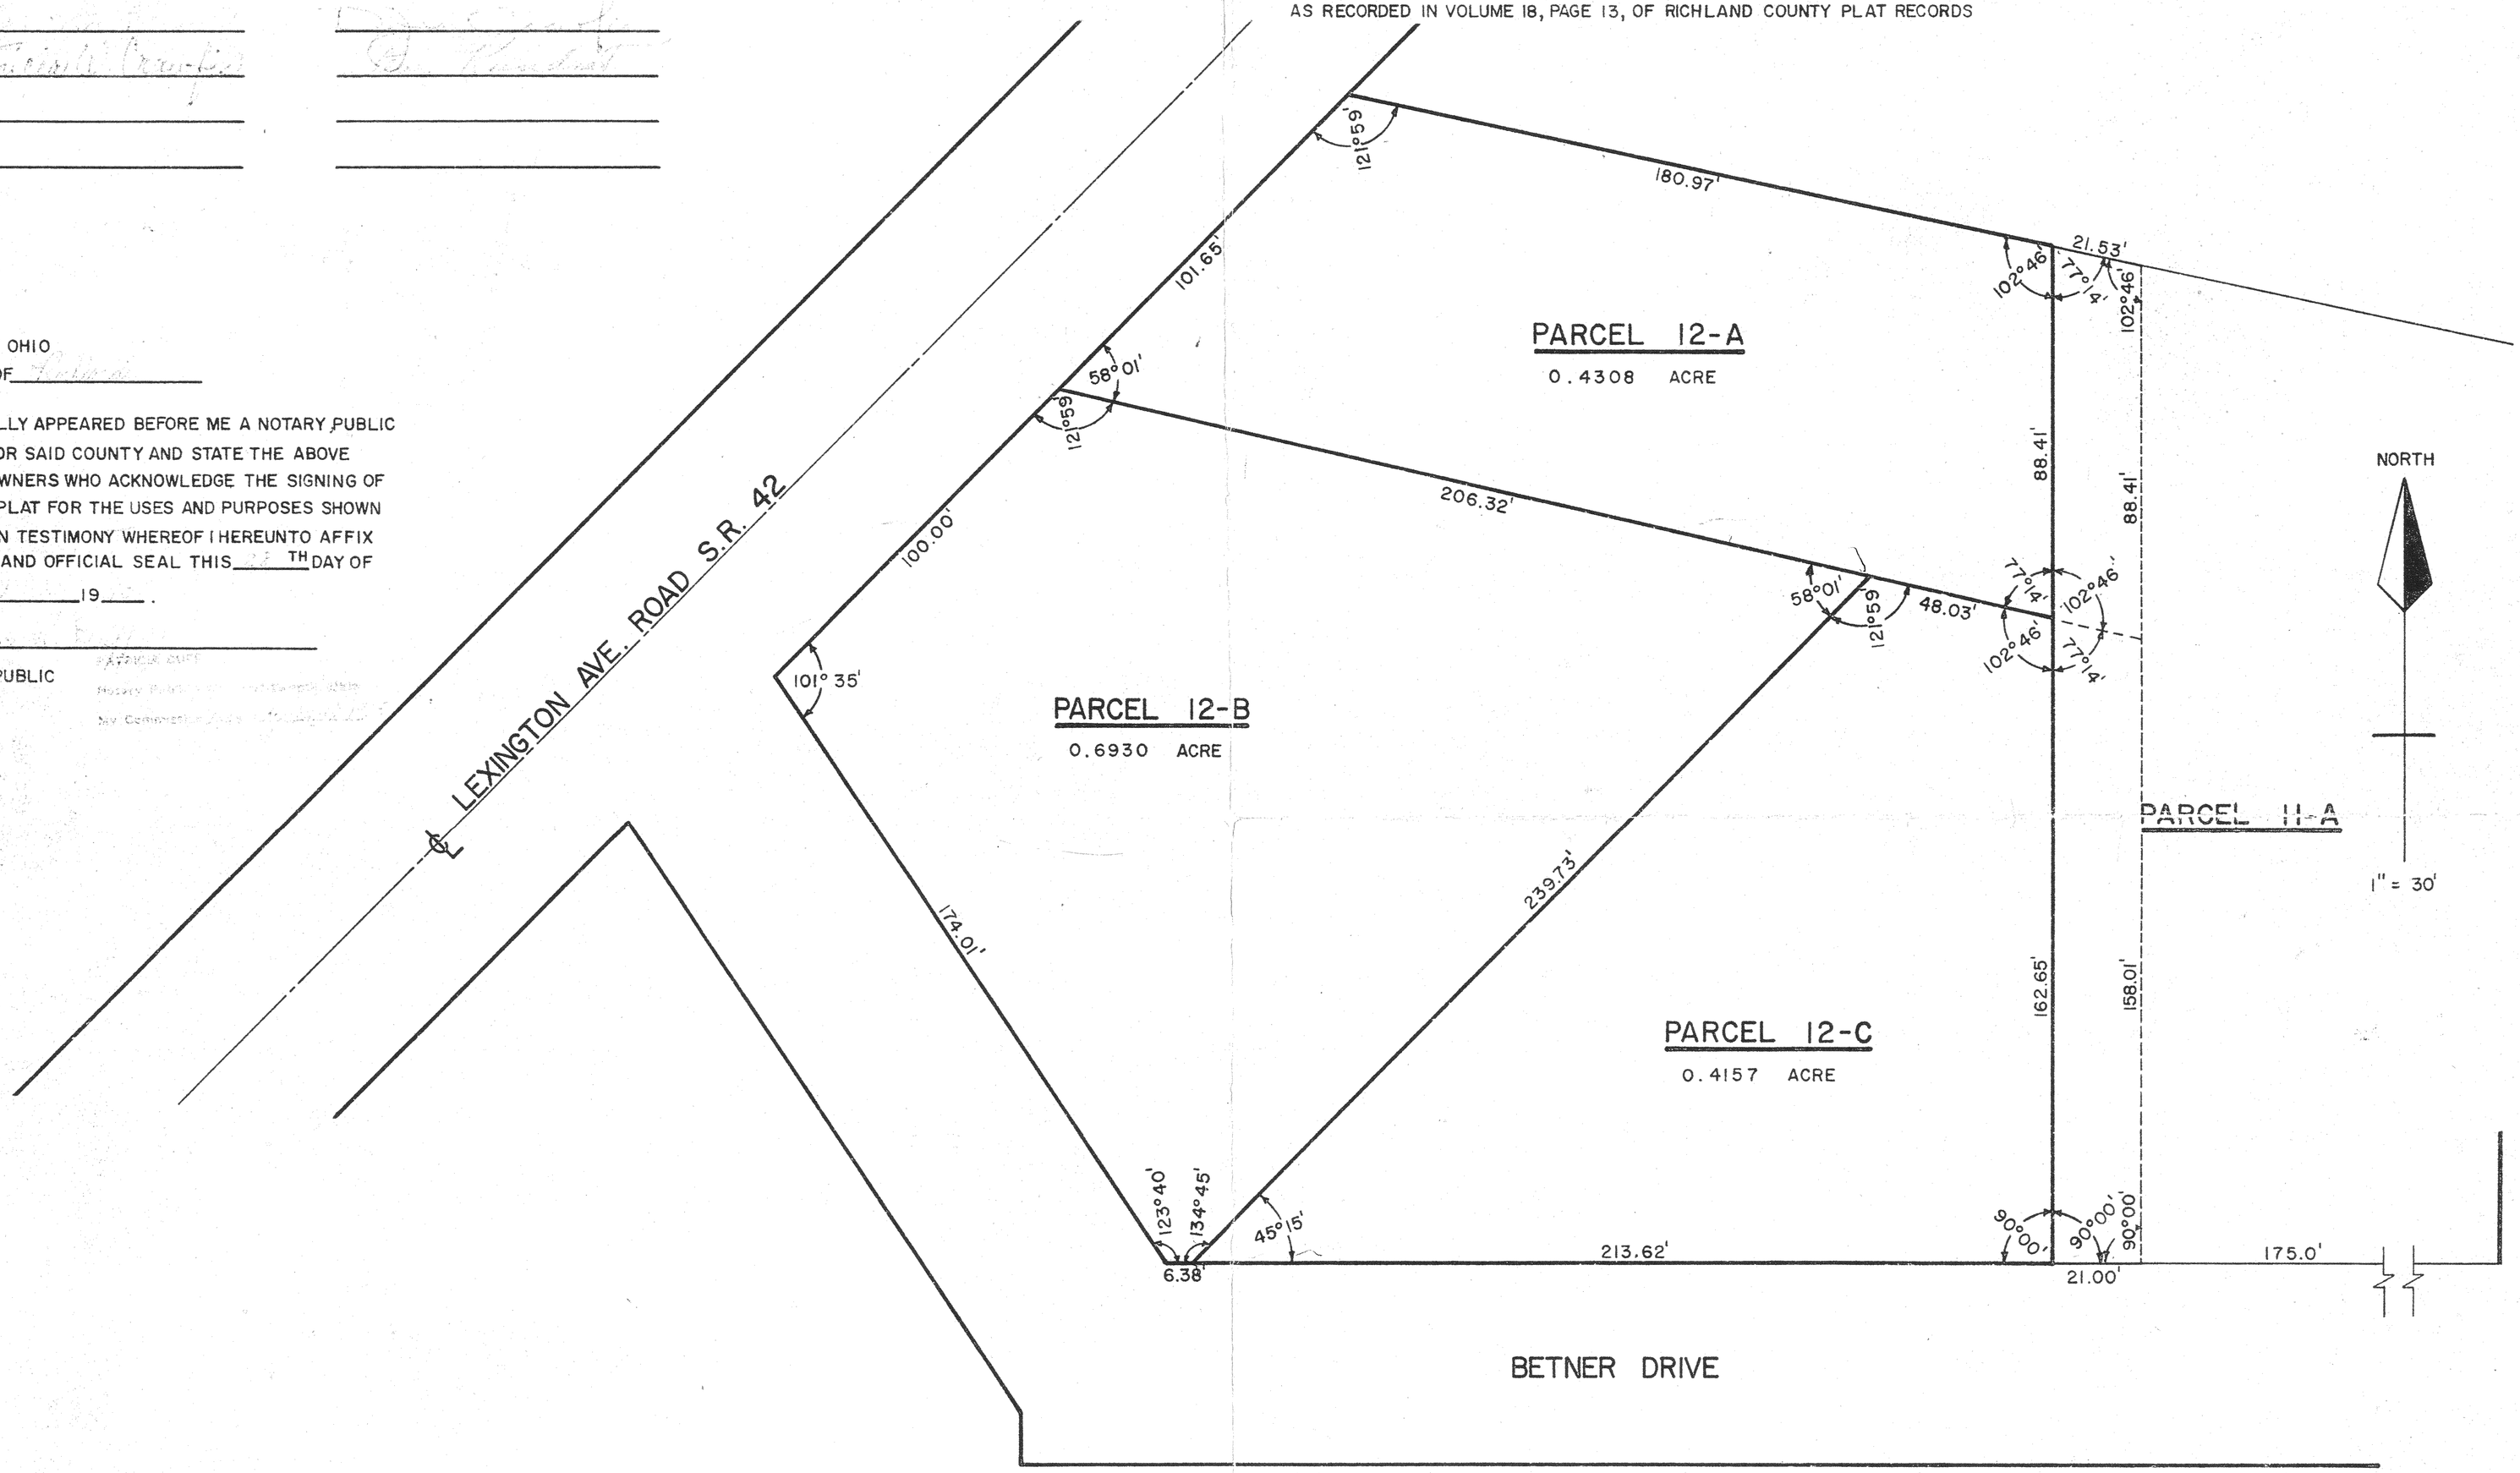

I HEREBY CERTIFY THAT THE RE-PLAT HEREIN IS CORRECT AS BASED ON THE ORIGINAL PLAT AND SUBJECT TO CHANGES IN ALL LEGAL HIGHWAYS

MAURICE L. BENSON
REG. ENG. 22454

Ward 7

7/22