


PROPOSED SITE

SURVEY FOR THE MARATHON OIL CO. FINDLAY, OHIO

PT. LOTS # 20079 & 20080 MANSFIELD, OHIO

N

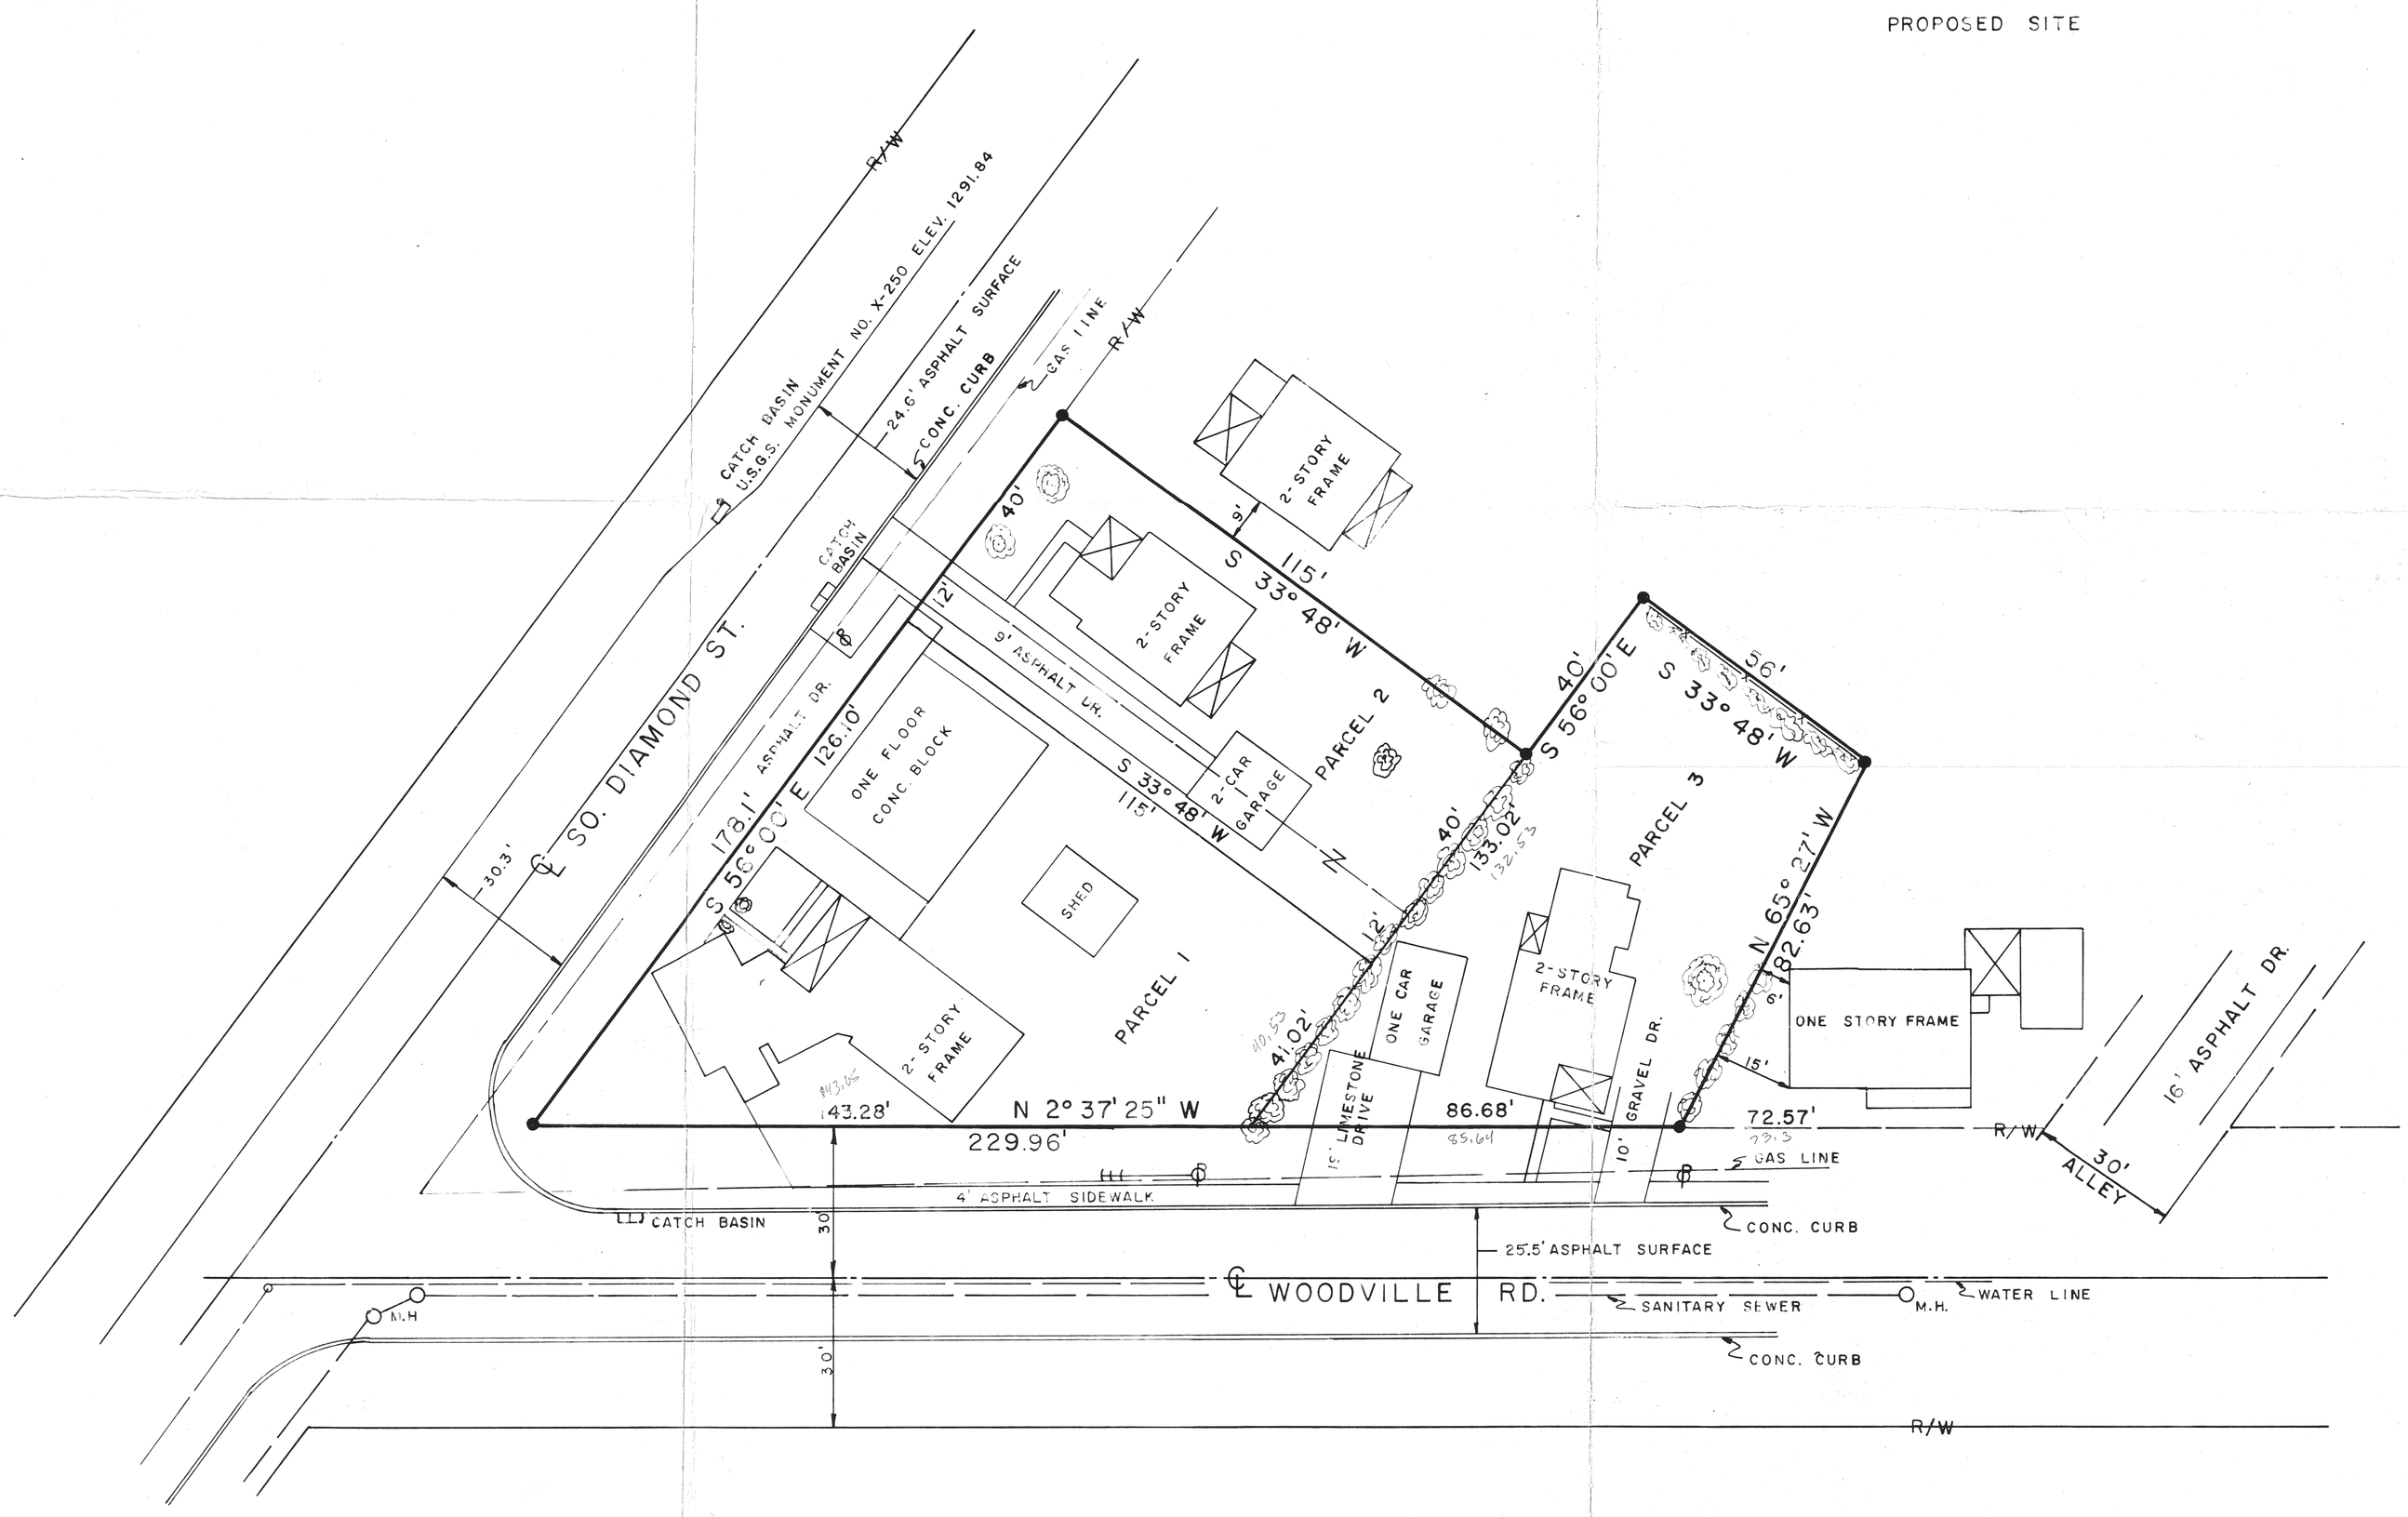

● IRON PIN


I HEREBY CERTIFY THAT THE FOREGOING MAP WAS PREPARED FROM AN ACTUAL SURVEY OF THE PREMISES MADE UNDER MY SUPERVISION; THAT THE SAME SHOWS THE LOCATION OF THE BOUNDARIES, AND ALL IMPROVEMENTS THEREON; THAT THE DIMENSIONS OF THE IMPROVEMENTS AND THE LOCATION THEREOF WITH RESPECT TO THE BOUNDARIES ARE AS SHOWN; THAT THERE ARE NO ENCROACHMENTS BY IMPROVEMENTS APPURTENANT TO ADJOINING PREMISES UPON SUBJECT PREMISES, NOR FROM SUBJECT PREMISES UNLESS SHOWN ON THE PLAT; AND THAT ANY EASEMENTS APPARENT FROM A VISUAL INSPECTION ARE DELINEATED THEREON.

THE FOREGOING MAP OR SURVEY MAY BE USED BY _____ TITLE INSURANCE COMPANY FOR THE PURPOSE OF DELETING THE STANDARD EXCEPTION APPEARING IN THE TITLE POLICY AS REGARDS SURVEY.

Charles F. Rollins Jr.
CHARLES F. ROLLINS JR.
REG. SUR. 4495
23 AUG. 71

REVISED 9-6-71

SCALE: 1" = 20'

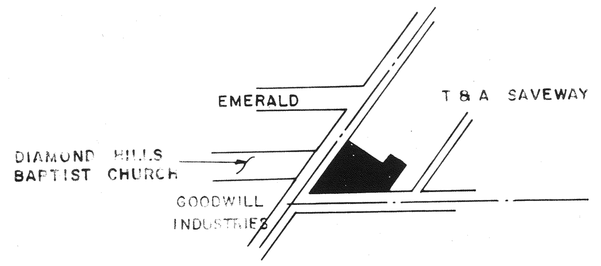


PROPOSED SITE

SURVEY FOR THE MARATHON OIL CO. FINDLAY, OHIO

PT. LOTS # 20079 & 20080 MANSFIELD, OHIO

N

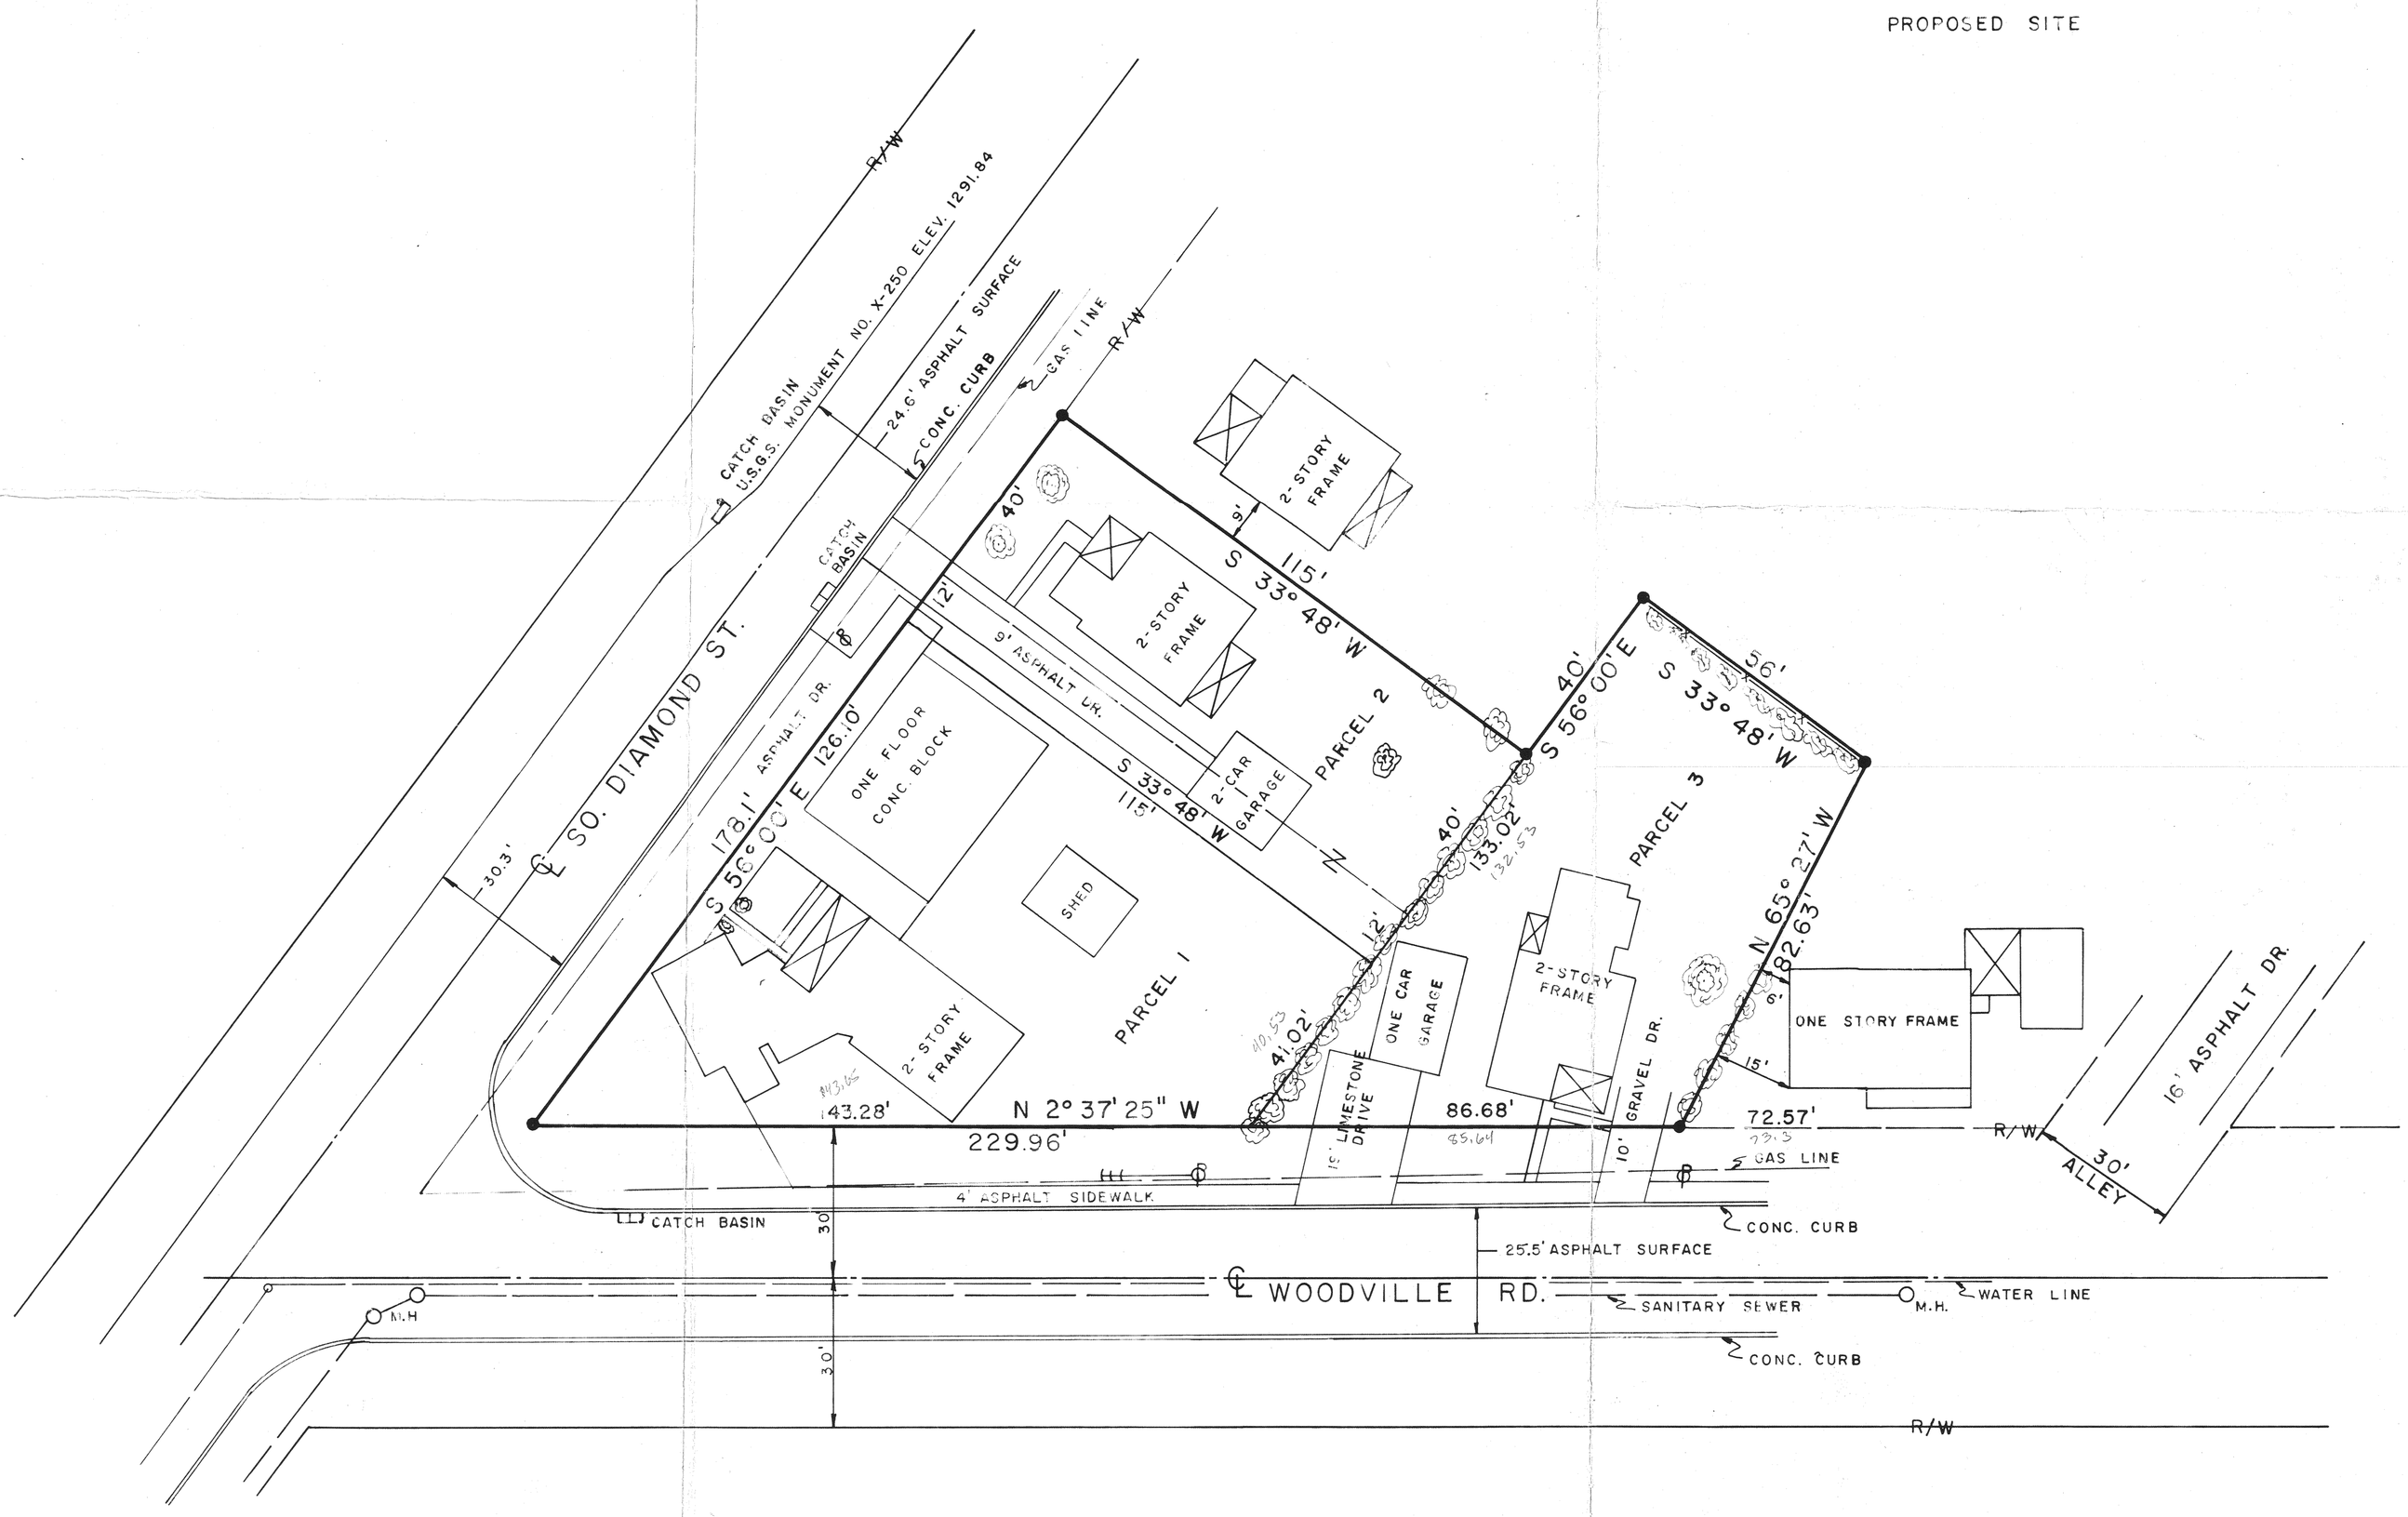

● IRON PIN

I HEREBY CERTIFY THAT THE FOREGOING MAP WAS PREPARED FROM AN ACTUAL SURVEY OF THE PREMISES MADE UNDER MY SUPERVISION; THAT THE SAME SHOWS THE LOCATION OF THE BOUNDARIES, AND ALL IMPROVEMENTS THEREON; THAT THE DIMENSIONS OF THE IMPROVEMENTS AND THE LOCATION THEREOF WITH RESPECT TO THE BOUNDARIES ARE AS SHOWN; THAT THERE ARE NO ENCROACHMENTS BY IMPROVEMENTS APPURTENANT TO ADJOINING PREMISES UPON SUBJECT PREMISES, NOR FROM SUBJECT PREMISES UNLESS SHOWN ON THE PLAT; AND THAT ANY EASEMENTS APPARENT FROM A VISUAL INSPECTION ARE DELINEATED THEREON.

THE FOREGOING MAP OR SURVEY MAY BE USED BY _____ TITLE INSURANCE COMPANY FOR THE PURPOSE OF DELETING THE STANDARD EXCEPTION APPEARING IN THE TITLE POLICY AS REGARDS SURVEY.

Charles F. Rollins Jr.
CHARLES F. ROLLINS JR.
REG. SUR. 4495
23 AUG. 71

REVISED 9-6-71

SCALE: 1" = 20'