PLAT OF PROPERTY SURVEY

BRUCE E. II & NAOMI A. LAWHUN

PART OF LOTS 21863 AND 21864, MORCHESTER HILLS NO. 2

CITY OF MANSFIELD, RICHLAND COUNTY, OHIO

PLAT VOLUME 23, PAGE 118

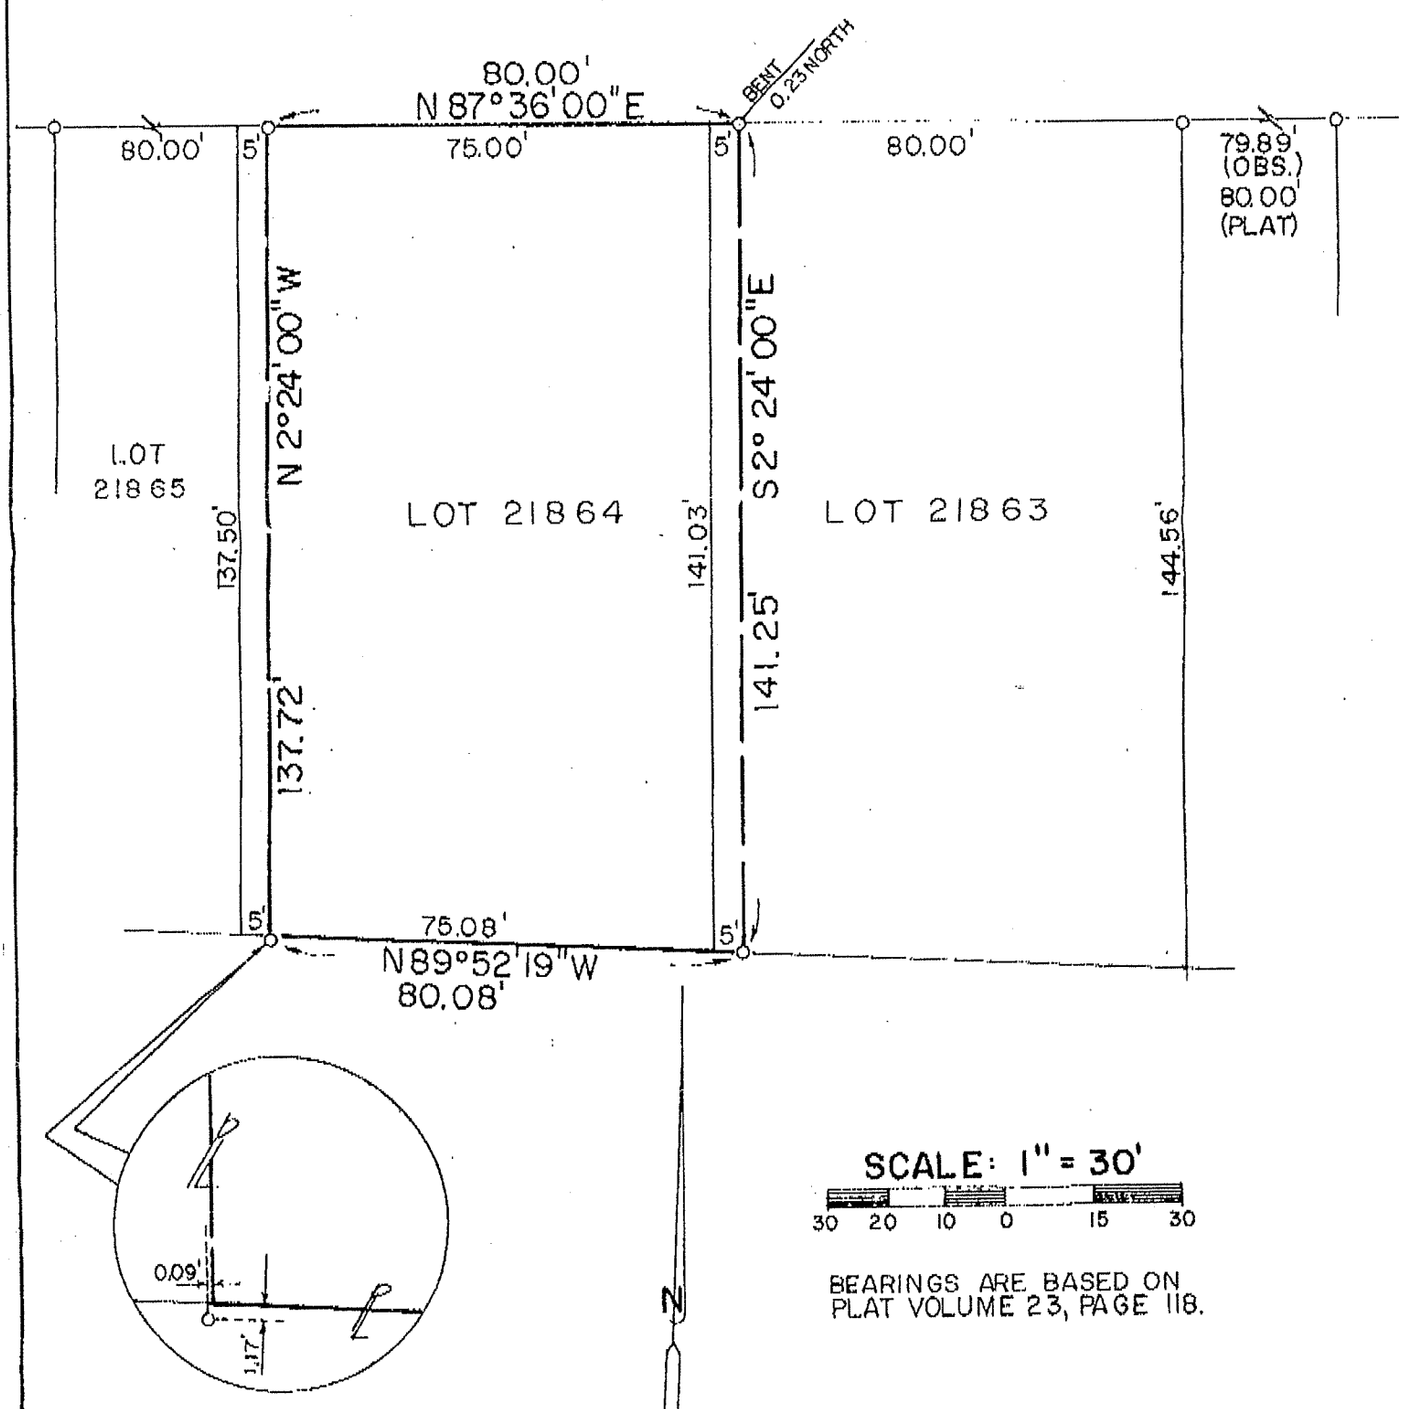

SCALE: 1" = 30'

30 20 10 0 15 30

BEARINGS ARE BASED ON PLAT VOLUME 23, PAGE 118.

LEGEND

○ IRON PIPE FOUND

STATE OF OHIO RAYMOND G. LENCZOWSKI S-6687 REGISTERED SURVEYOR

PREPARED BY
F. E. KROCKA & ASSOCIATES, INC.

Raymond G. Lenczowski

RAYMOND G. LENCZOWSKI
REGISTERED OHIO SURVEYOR NO. 6687
DATE: JUNE 12, 1991