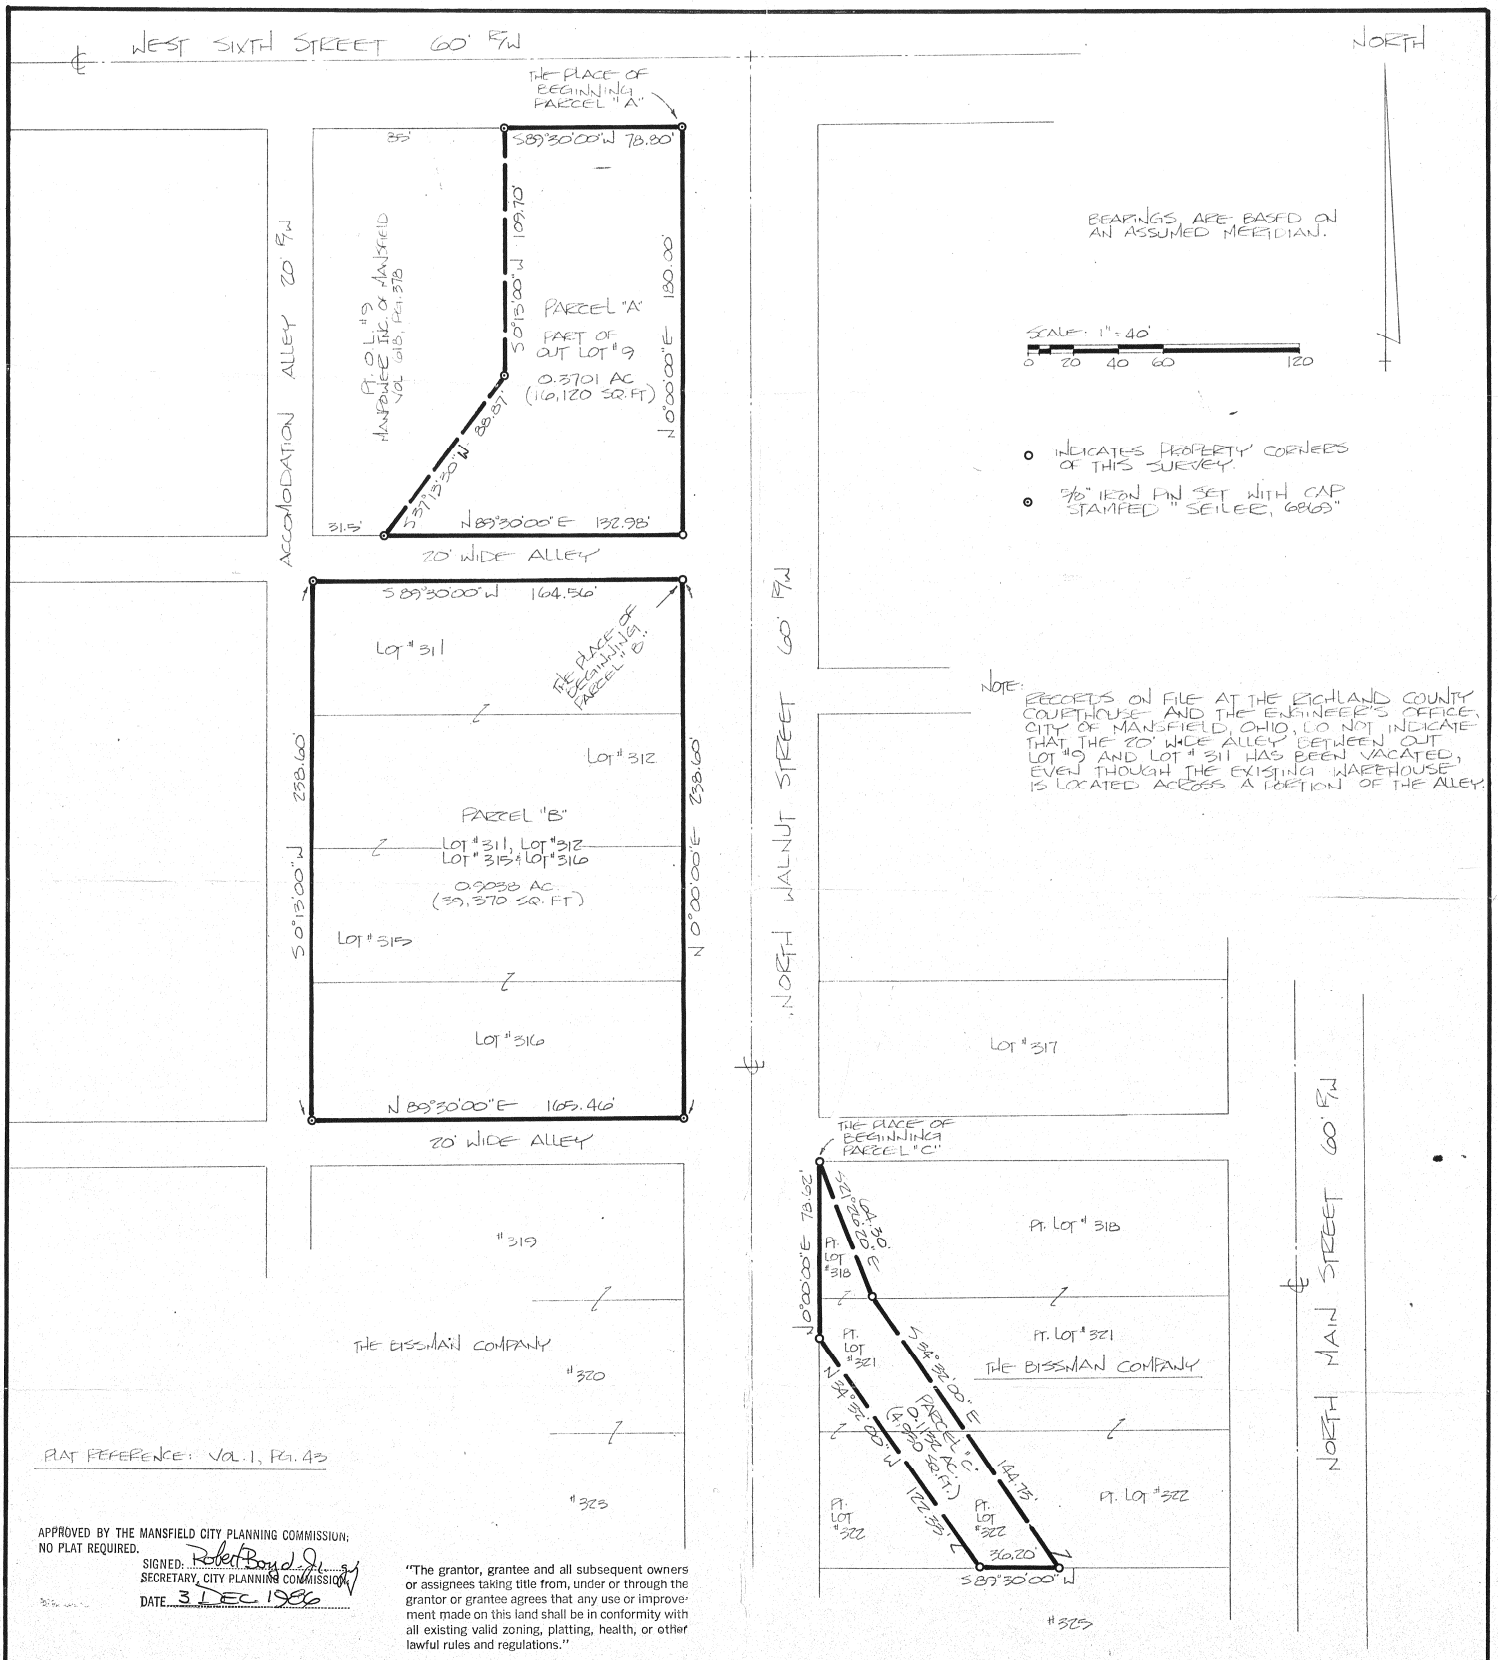


PLAT REFERENCE: VOL. 1, PG. 43

APPROVED BY THE MANSFIELD CITY PLANNING COMMISSION; NO PLAT REQUIRED.

SIGNED: Robert Boyd Jr. SECRETARY, CITY PLANNING COMMISSION

DATE 3 DEC. 1986

"The grantor, grantee and all subsequent owners or assignees taking title from, under or through the grantor or grantee agrees that any use or improvement made on this land shall be in conformity with all existing valid zoning, platting, health, or other lawful rules and regulations."

I HEREBY CERTIFY TO MR. JERRY MILLER OF THE BISSMAN CO. THAT I HAVE PERFORMED A SURVEY OF THE HEREIN PLATTED PREMISES, AND THAT SAID SURVEY IS BASED ON MY KNOWLEDGE, INFORMATION, AND BELIEF, AND PERFORMED TO THE NORMAL STANDARD OF CARE OF PROFESSIONAL LAND SURVEYORS IN RICHLAND CO., OHIO.

Douglas C. Seiler 10/13/86

DOUGLAS C. SEILER
REG. SURVEYOR #6869

52½ N. MAIN STREET
MANSFIELD, OHIO 44902

| SURVEY PLAT | |
|---|---|
| CSX CORPORATION -TO- THE BISSMAN CO. | |
| PART OF OUT LOT #9, ALL OF LOT #311, #312, #315, AND #316, AND PARTS OF LOTS #318, #321, AND #322 CITY OF MANSFIELD, OHIO | |
| DATE: OCT. 13, 1986 | SCALE: 1" = 40' |
| DRWG. No.: 862013 | DRWN. BY: JBS |