WARD I

LOT SURVEY FOR Chas. W. Chew Atty. at Law. Date March 15 1944

s--11 thru 21 Williams Ave

Town Mansfield Ohio No. 138 So. Main St.

Owner Olive Acherman heirs. Occupant Tenants

Sub-Div. C.T.Sherman Add. Pt. of NE Qr. Sec. 28 Twp. 21 Rn. 18

Plat recorded in vol. 2 No. 1 Page 18 of Richland Co. plat records

Scale 1" to 40 Ft.

Describe as Begining on South line inlot #437, 195 ft. West of S. Main St. Subject to mutual walk on East line.

Describe as Begining on South line of inlot #437, 150 ft. West of S.Main St. Subject to mutual walks on both East and West lines.

Describe as Begining on South line of inlot #437 100 ft. West of S. Main St. Subject to mutual walk on West line.

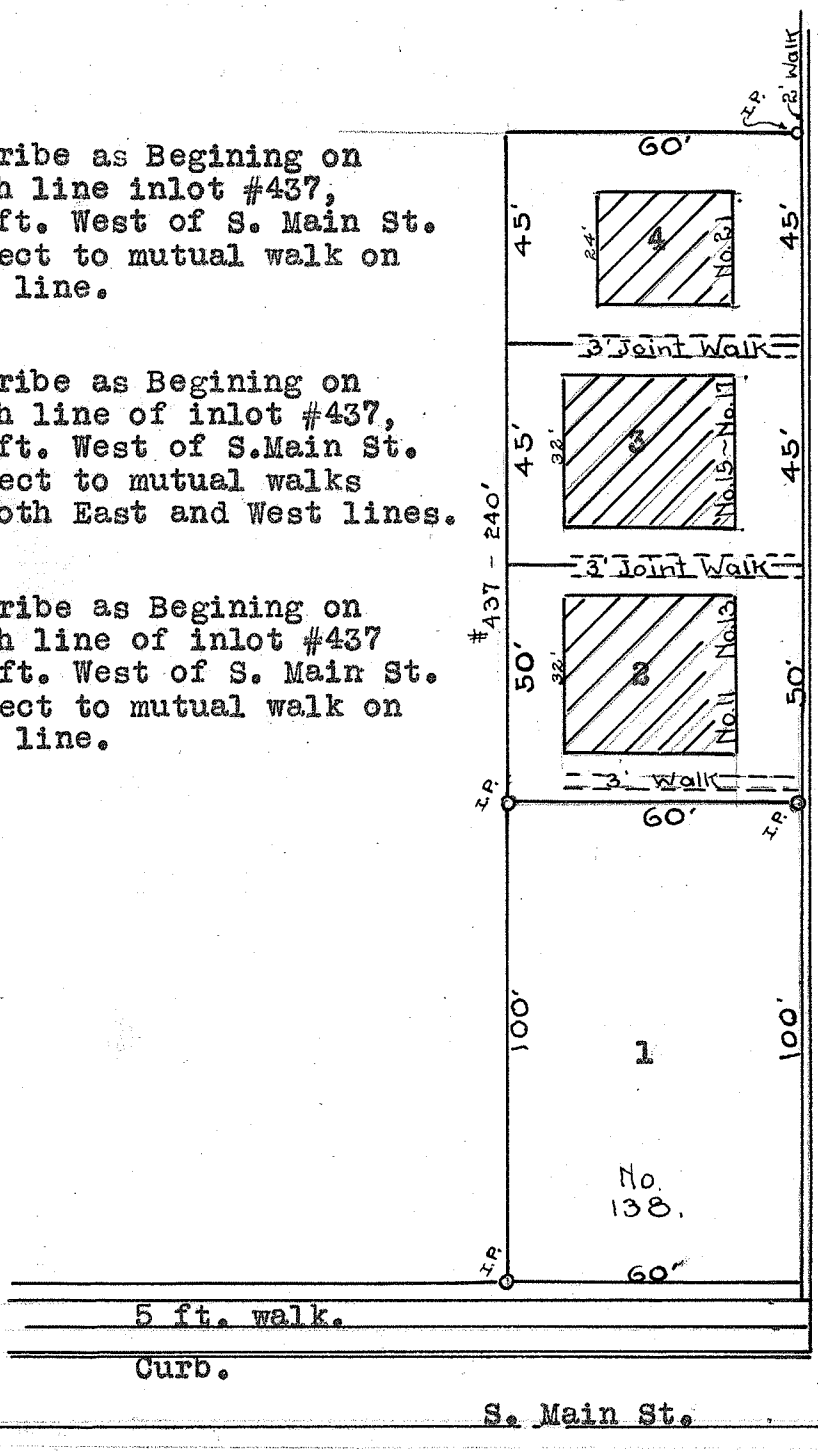

N.

CAUTION!

Original lot #437 was 425 ft in length and 60 ft. in Width.

It is not known if measurements were made from center of South Main St.

Width remains unchaged at 60 ft.

Description of Buildings

No. 1 Brick & Frame dwelling at 138 S. Main St.

No. 2 Frame two family at No. 11 and 13 Williams Ave

No. 3 Frame two family at No. 15 and 17 Williams Ave

4 Frame single dwelling at No. 21 Williams Ave.