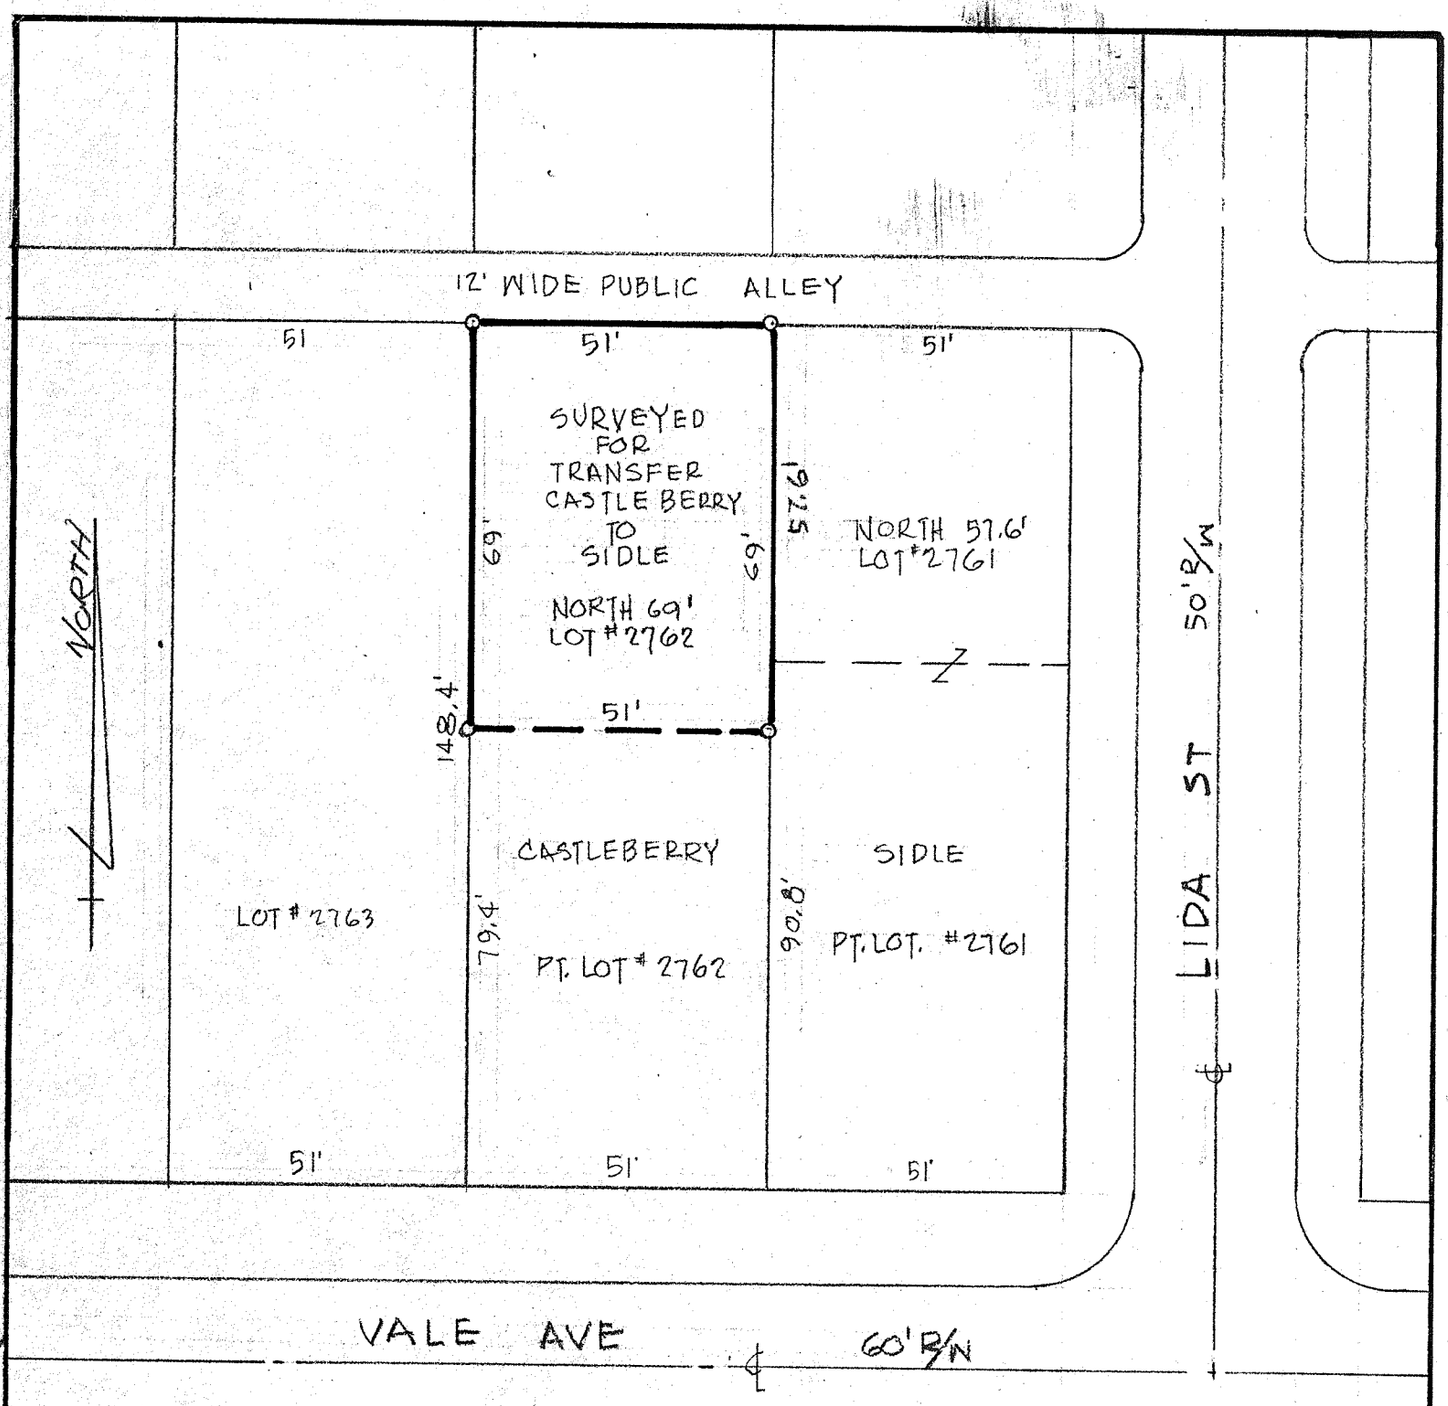

PROPERTY DESCRIPTION

SITUATED IN THE CITY OF MANSFIELD, COUNTY OF RICHLAND, STATE OF OHIO AND BEING THE NORTH 69 FEET OF LOT #2762 OF THE CONSECUTIVELY NUMBERED LOTS IN SAID CITY OF MANSFIELD, OHIO.

SURVEY PLAT FOR PROPERTY TRANSFER	
CASTLEBERRY TO SIDLE	
NORTH 69 FEET OF LOT #2762 CITY OF MANSFIELD, OHIO	
APRIL 29, 1983	SCALE: 1" = 100'
NING No: 831803	DRWN BY: JAS

Book 4 - 11

Justin A. Seiler

SURVEY BY: JUSTIN A. SEILER
REG. SURVEYOR # 4421