PLAT OF SURVEY FOR FRANCIS M. BALDRIDGE

SECTION _____ LOT # PT. O.L. 10

TOWNSHIP _____ MANSFIELD CITY / VILLAGE

RANGE _____ _____ TOWNSHIP

QUARTER _____ RICHLAND COUNTY, OHIO

LEGEND:
- ▲ – P.K. NAIL FC
- △ – P.K. NAIL SE
- ● – RAILROAD SPIKE FOUND
- O – RAILROAD SPIKE SET
- ■ – FENCE POST FOUND
- ● – IRON PIN FOUND
- O – IRON PIN SET – CAPPED BLUNK 6320 "

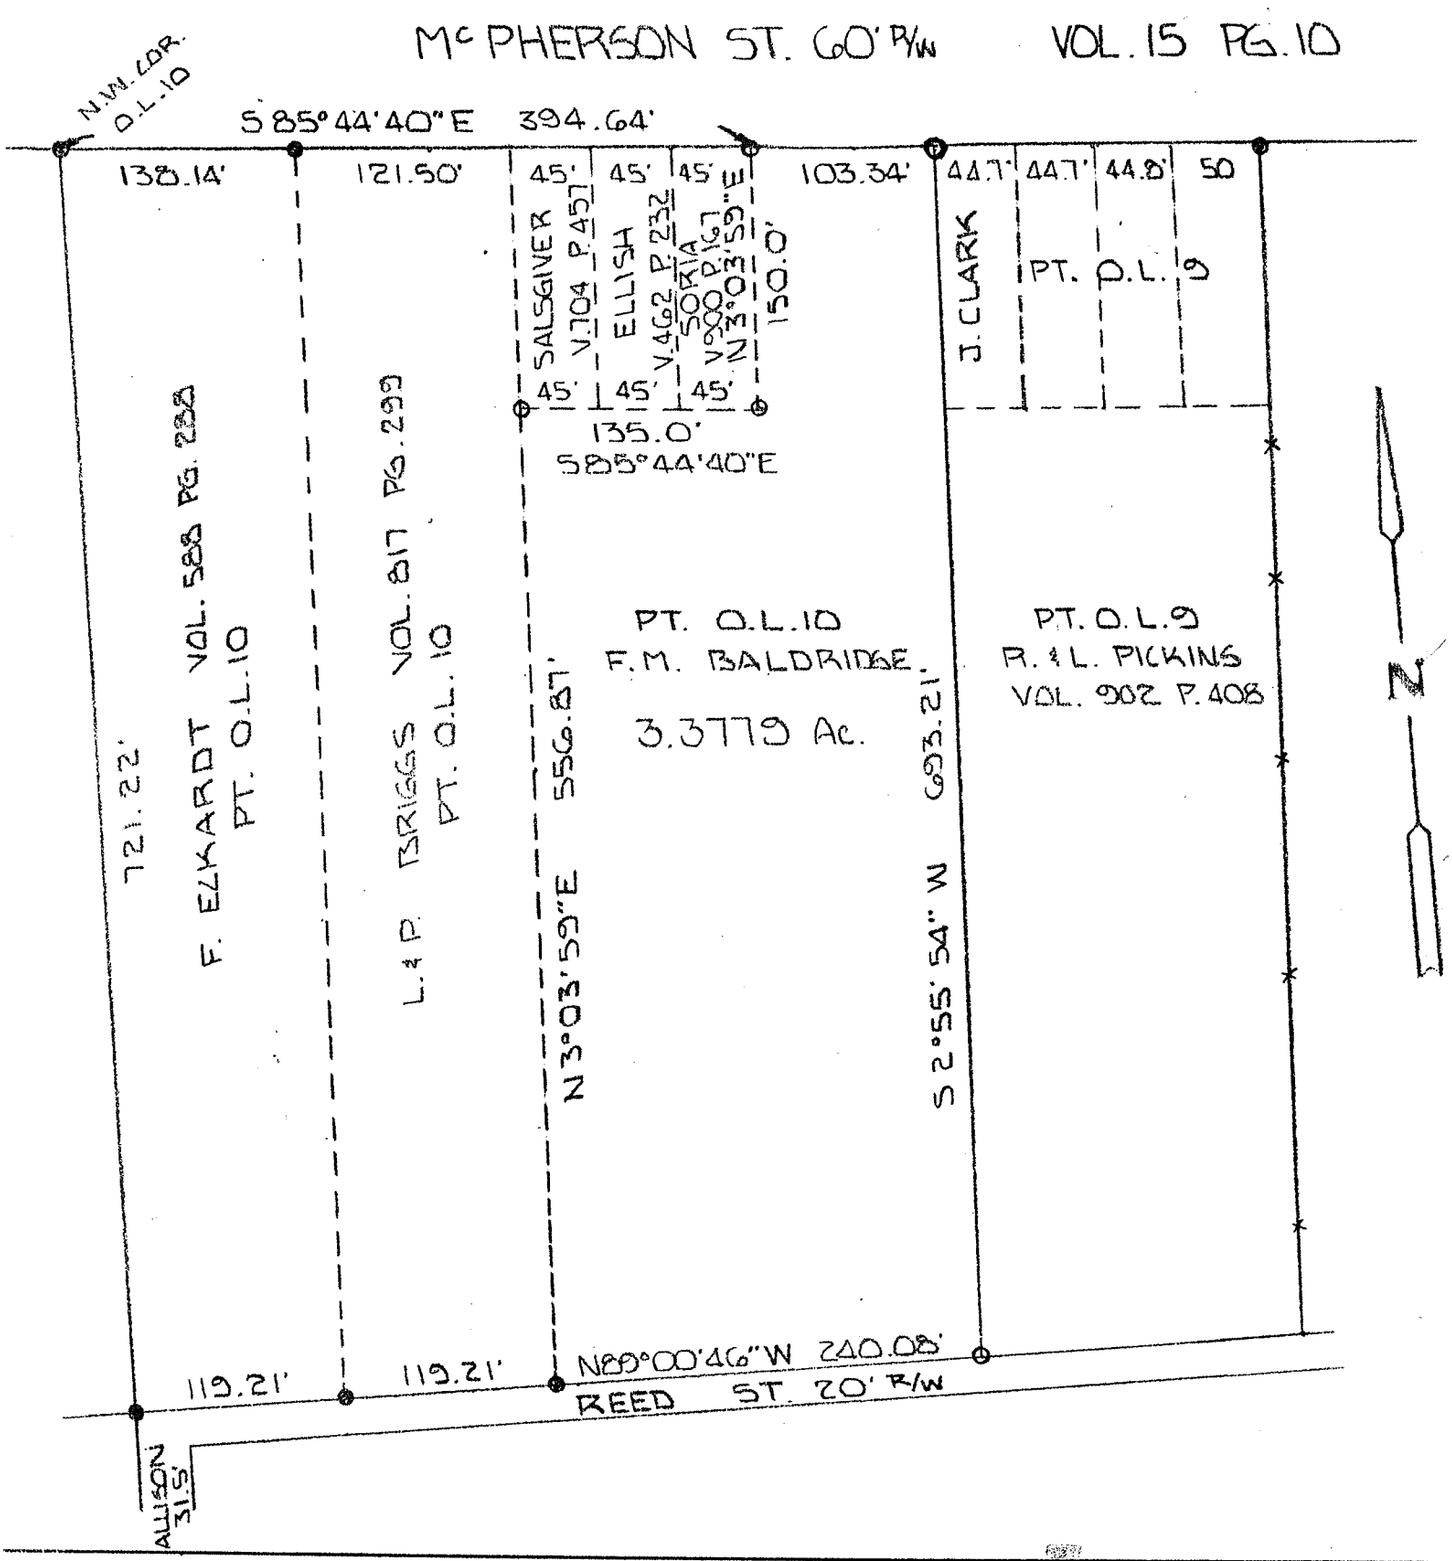

SCALE 1" = 100'

BASIS OF BEARINGS: SURVEY BY S.J.L.

I HEREBY CERTIFY THAT THE ABOVE PLAT AND THE FIELD SURVEY IT REPRESENTS ARE TRUE TO THE BEST OF MY KNOWLEDGE

Larry G. Blunk

LARRY G. BLUNK
PROFESSIONAL SURVEYOR # 6320

11-11-91
DATE

NEW SURVEY
OF EXISTING PARCEL
TAX MAP APPROVED

JCS 11-12-91
INITIAL DATE

TLH 11-12-91
INITIAL DATE
TRANSFER APPROVED
JACK REINER
RICHLAND CO. AUDITOR

STATE OF OHIO
LARRY G. BLUNK
6320
REGISTERED
PROFESSIONAL SURVEYOR