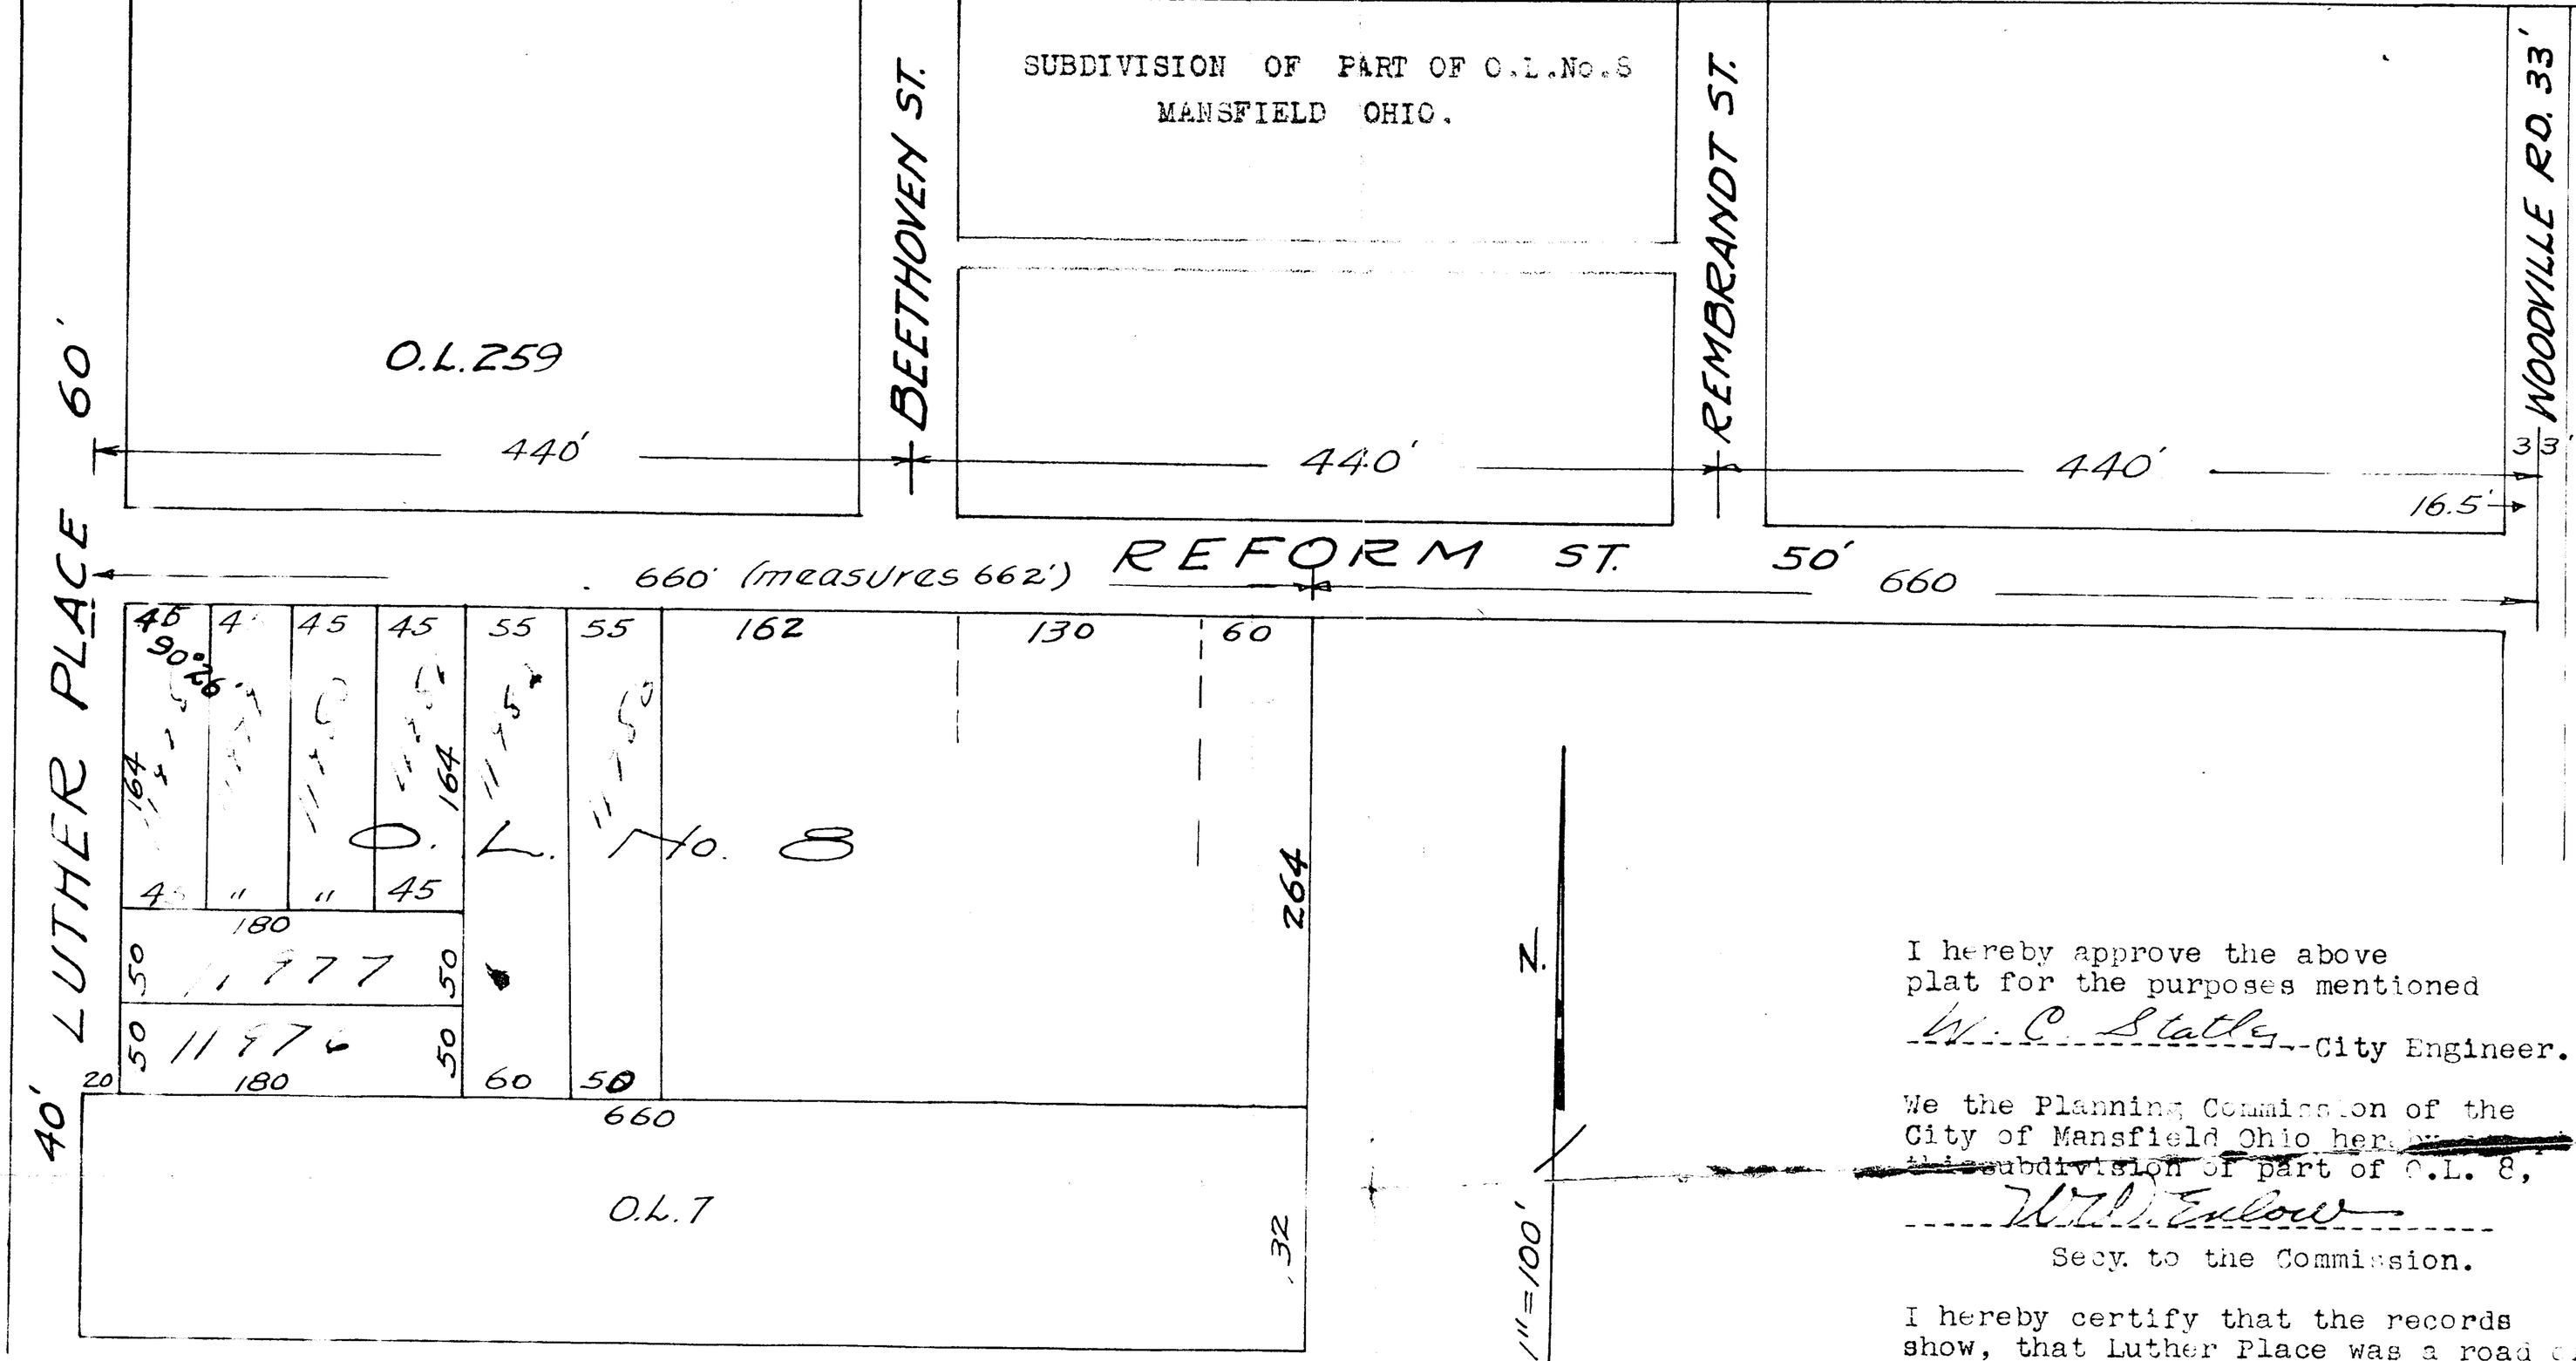

We hereby certify that we are the owners of the West 310 ft. of O.L.8, City of Mansfield, County of Richland, State of Ohio, and that the location and dimensions are correct and represent the realestate to be subdivided by us into eight In Lots as shown on the plat above. 20 ft. on West end of said parcel is hereby dedicated to Public use forever as widening to Luther Place.

State of Ohio
County of Richland SS-
Before me a Notary Public in and for said county and State, personally appeared the above owners, who recognize their signatures to be their free act and deed. IN WITNESS WHEREOF I hereunto subscribe my name and affix my seal this 16th day of March 1946

Ruth Durig
Notary Public.

I hereby approve the above plat for the purposes mentioned

W. C. Statler
City Engineer.

We the Planning Commission of the City of Mansfield Ohio hereby approve this subdivision of part of O.L. 8,

W. D. Enlow
Secy. to the Commission.

I hereby certify that the records show, that Luther Place was a road or a street as early as 1870, or 75 yrs. ago when a place of business was located South of O.L. # 7. The above plat also shows the original dimensions;- Stocking Subdivision, recorded in Vol. 4 Page 25, lying N. of the S. line of Reform Street.
To the best of my knowledge the plat is correct and I further certify that the deed for O.L. # 7, Vol. 154, page 81, deeds a parcel 132 x 660 ft. leaving 40 ft. plus or minus for Luther Place on the West end of parcel.

Boydell D. Wiersma
3-11-46

Transfer
May 6 - 1946
Thomas L. Pugh
Auditor

May 6 1946
May 13 1946

$5.50