PLAT OF BOUNDARY SURVEY

DON SWANGER

LOTS 1831, 1832, & PART OF 1833, PLAT VOL. 9, PG. 23

CITY OF SHELBY, RICHLAND COUNTY, OHIO

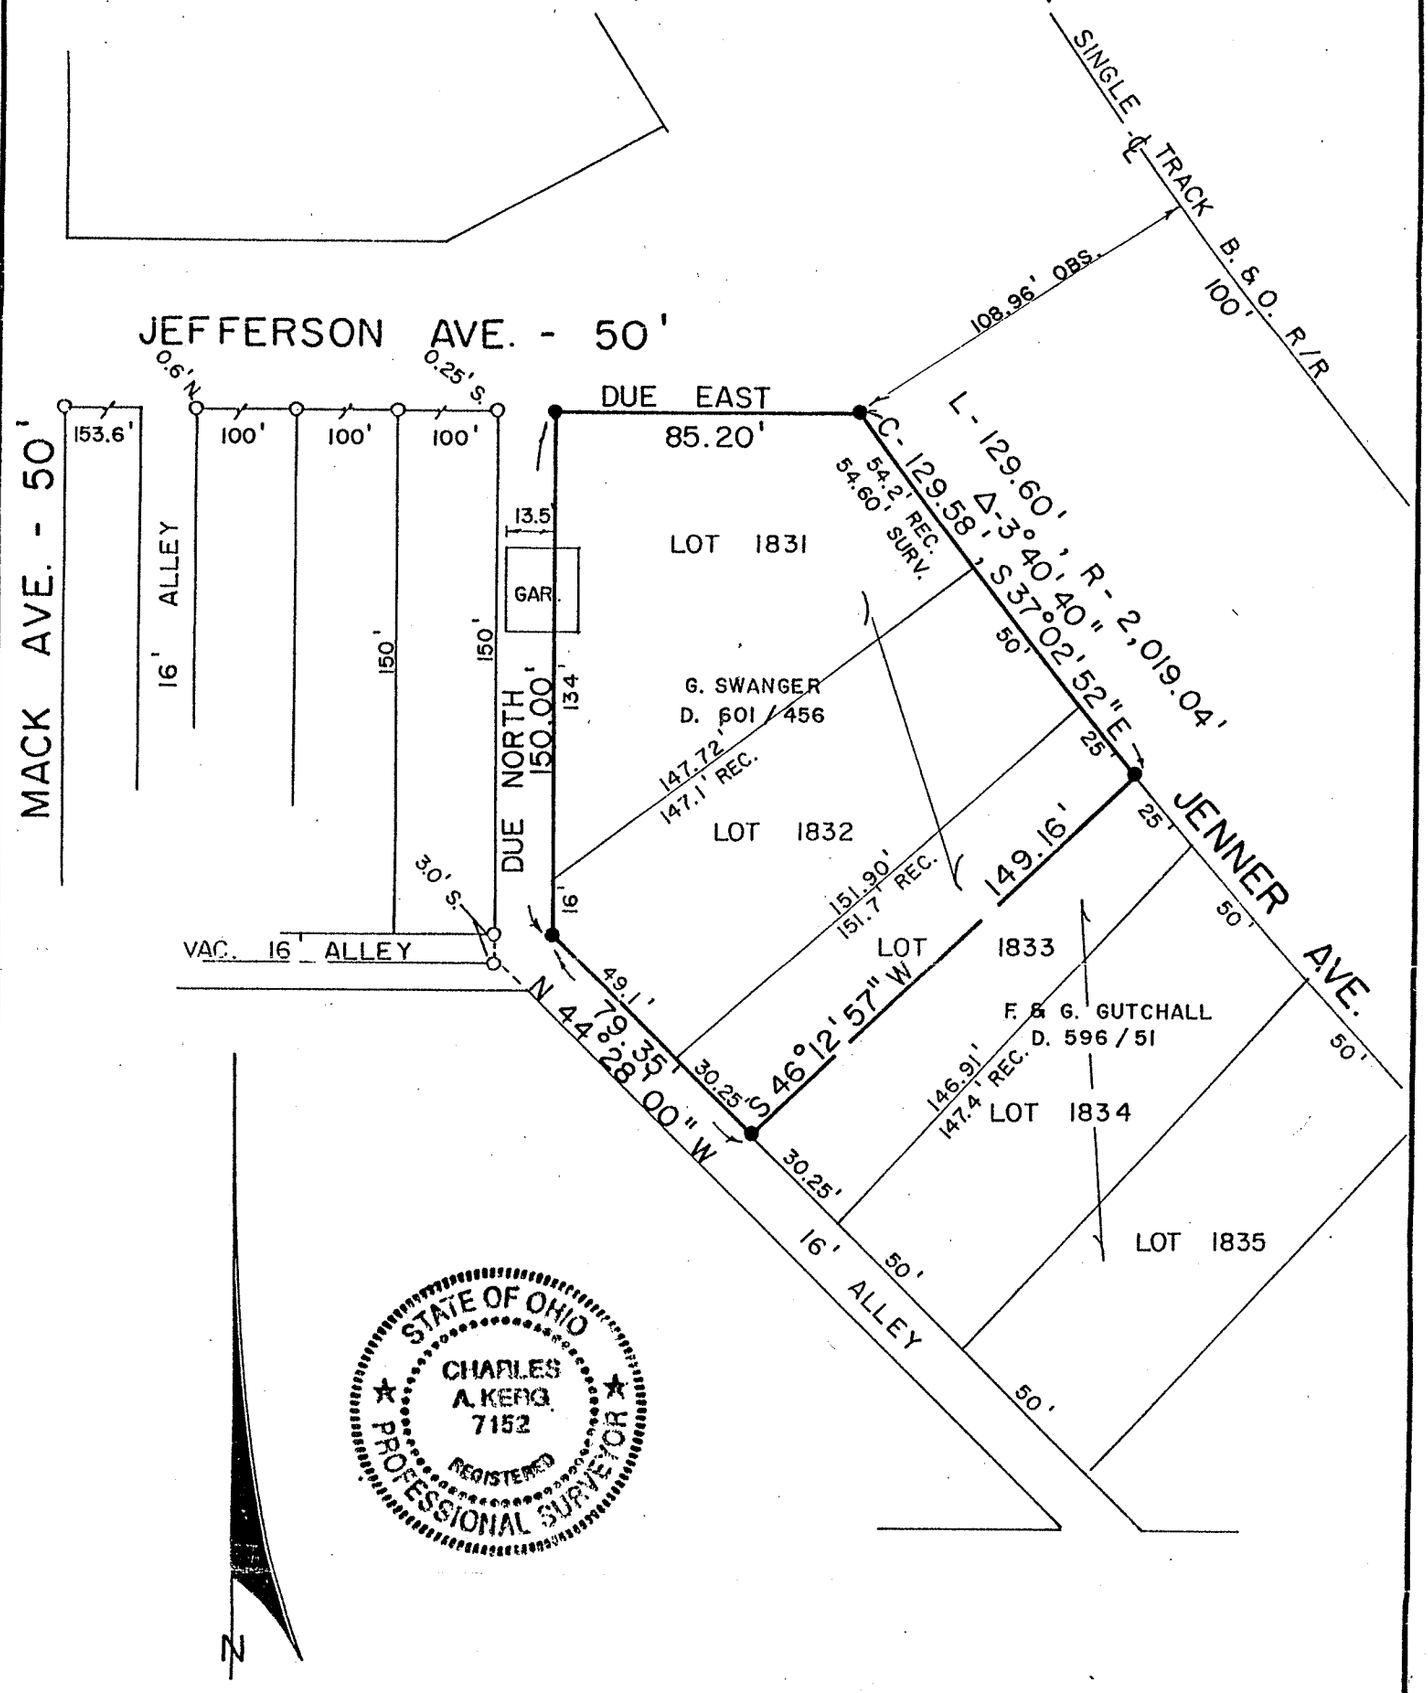

BEARINGS ARE ASSUMED.
ANGLES ARE BASED ON PLAT
VOL. 9, PG. 23.

SCALE: 1" = 50'

50 40 30 20 10 0 25 50

LEGEND

o - IRON PIPE FOUND

● - 5/8" IRON PIN SET WITH CAP STAMPED "C. KERG, RLS 7152"

PREPARED BY
KERG SURVEYING

Charles A. Kerg

CHARLES A. KERG
REGISTERED OHIO SURVEYOR NO. 7152
DATE: JULY 3, 1989