PLAT OF BOUNDARY SURVEY

DAVID DEANER

LOTS 2178, 2179 & PART OF VACATED WEST END BLVD.
CITY OF SHELBY, RICHLAND COUNTY, OHIO

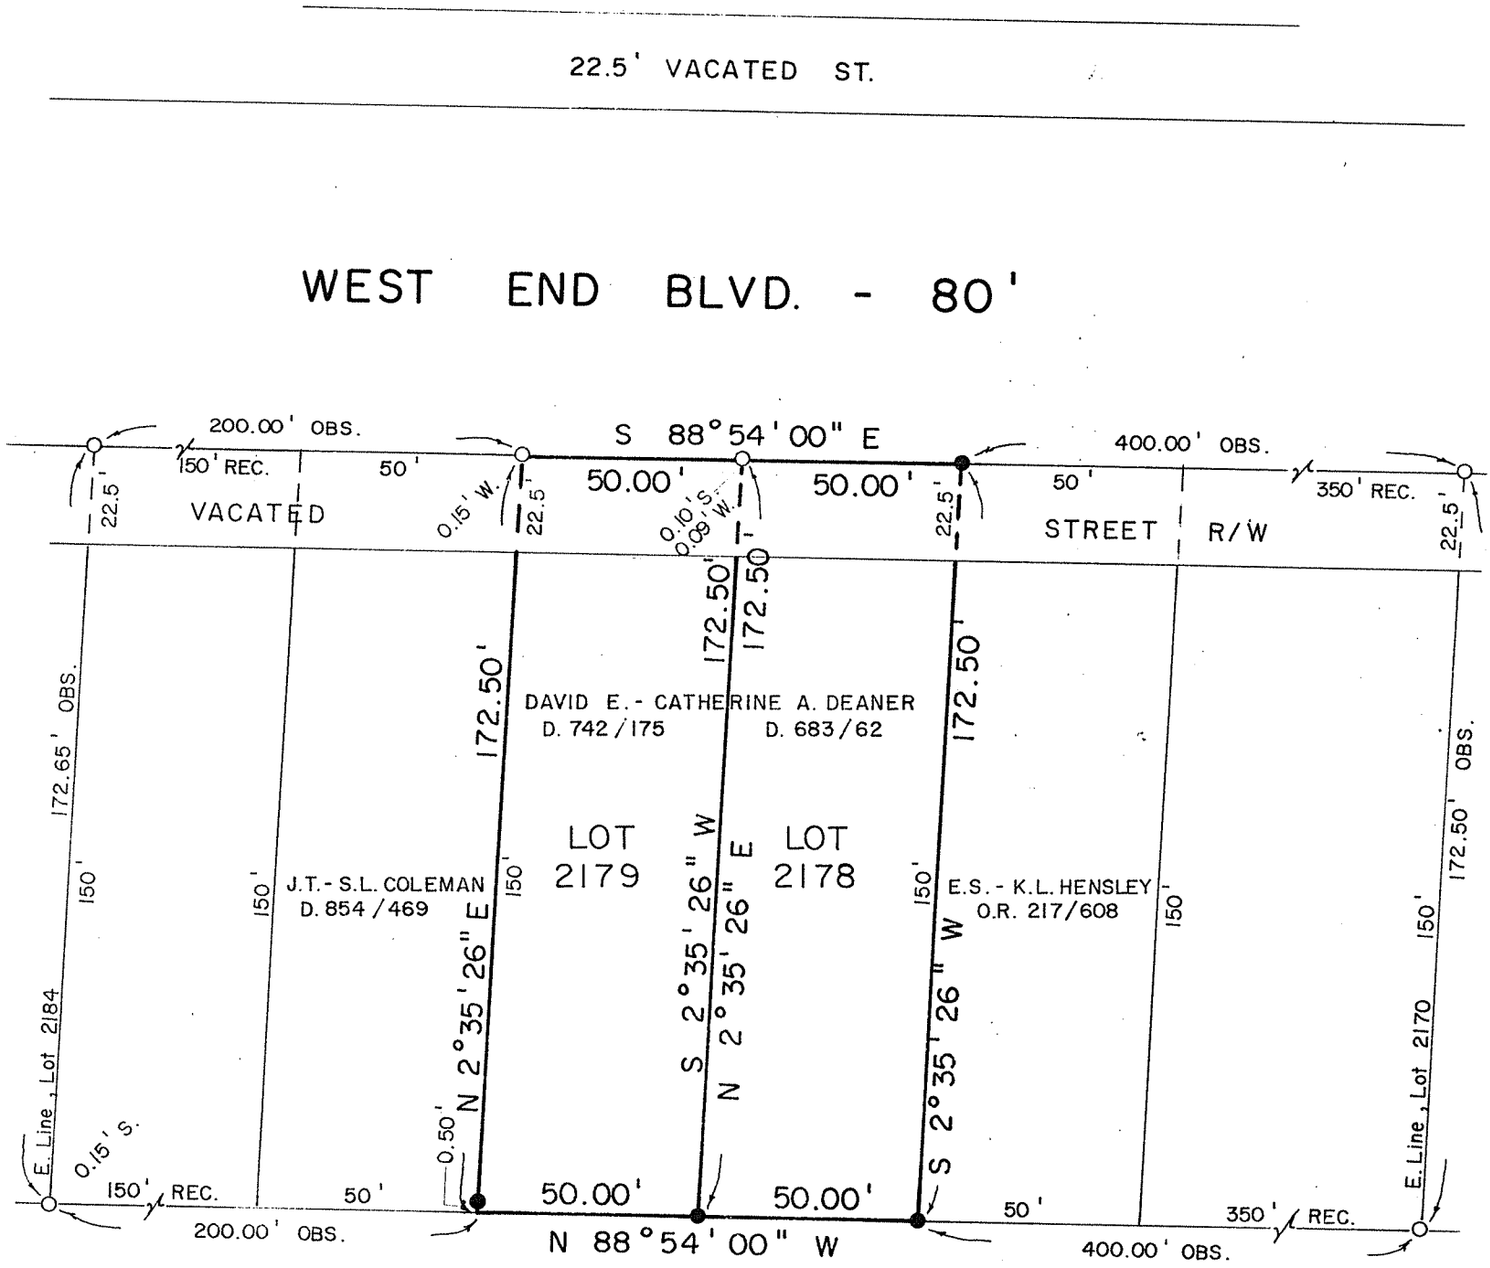

THE R/W BEARING OF WEST END BLVD. IS BASED ON PLAT VOL. 11, PG. 19.

SCALE: 1" = 40'

40 30 20 10 0 20 40

N

STATE OF OHIO
CHARLES A. KERG 7152
REGISTERED
PROFESSIONAL SURVEYOR

LEGEND

- ○ IRON PIPE FOUND
- ● 5/8" IRON PIN SET WITH CAP STAMPED "C. KERG, RLS 7152"

PREPARED BY

KERG SURVEYING

Charles A. Kerg

CHARLES A. KERG
REGISTERED OHIO SURVEYOR NO. 7152
DATE: JANUARY 13, 1994