PLAT OF PROPERTY SURVEY

THE BALTIMORE AND OHIO SYSTEM
THE BALTIMORE AND OHIO RAILROAD
OHIO – NEWARK DIVISION
TO
G.A.F. BUSINESS FORMS
A SUBSIDIARY OF
GENERAL ANILINE AND FILM CORP
SHELBY OHIO

SCALE 1" = 20'

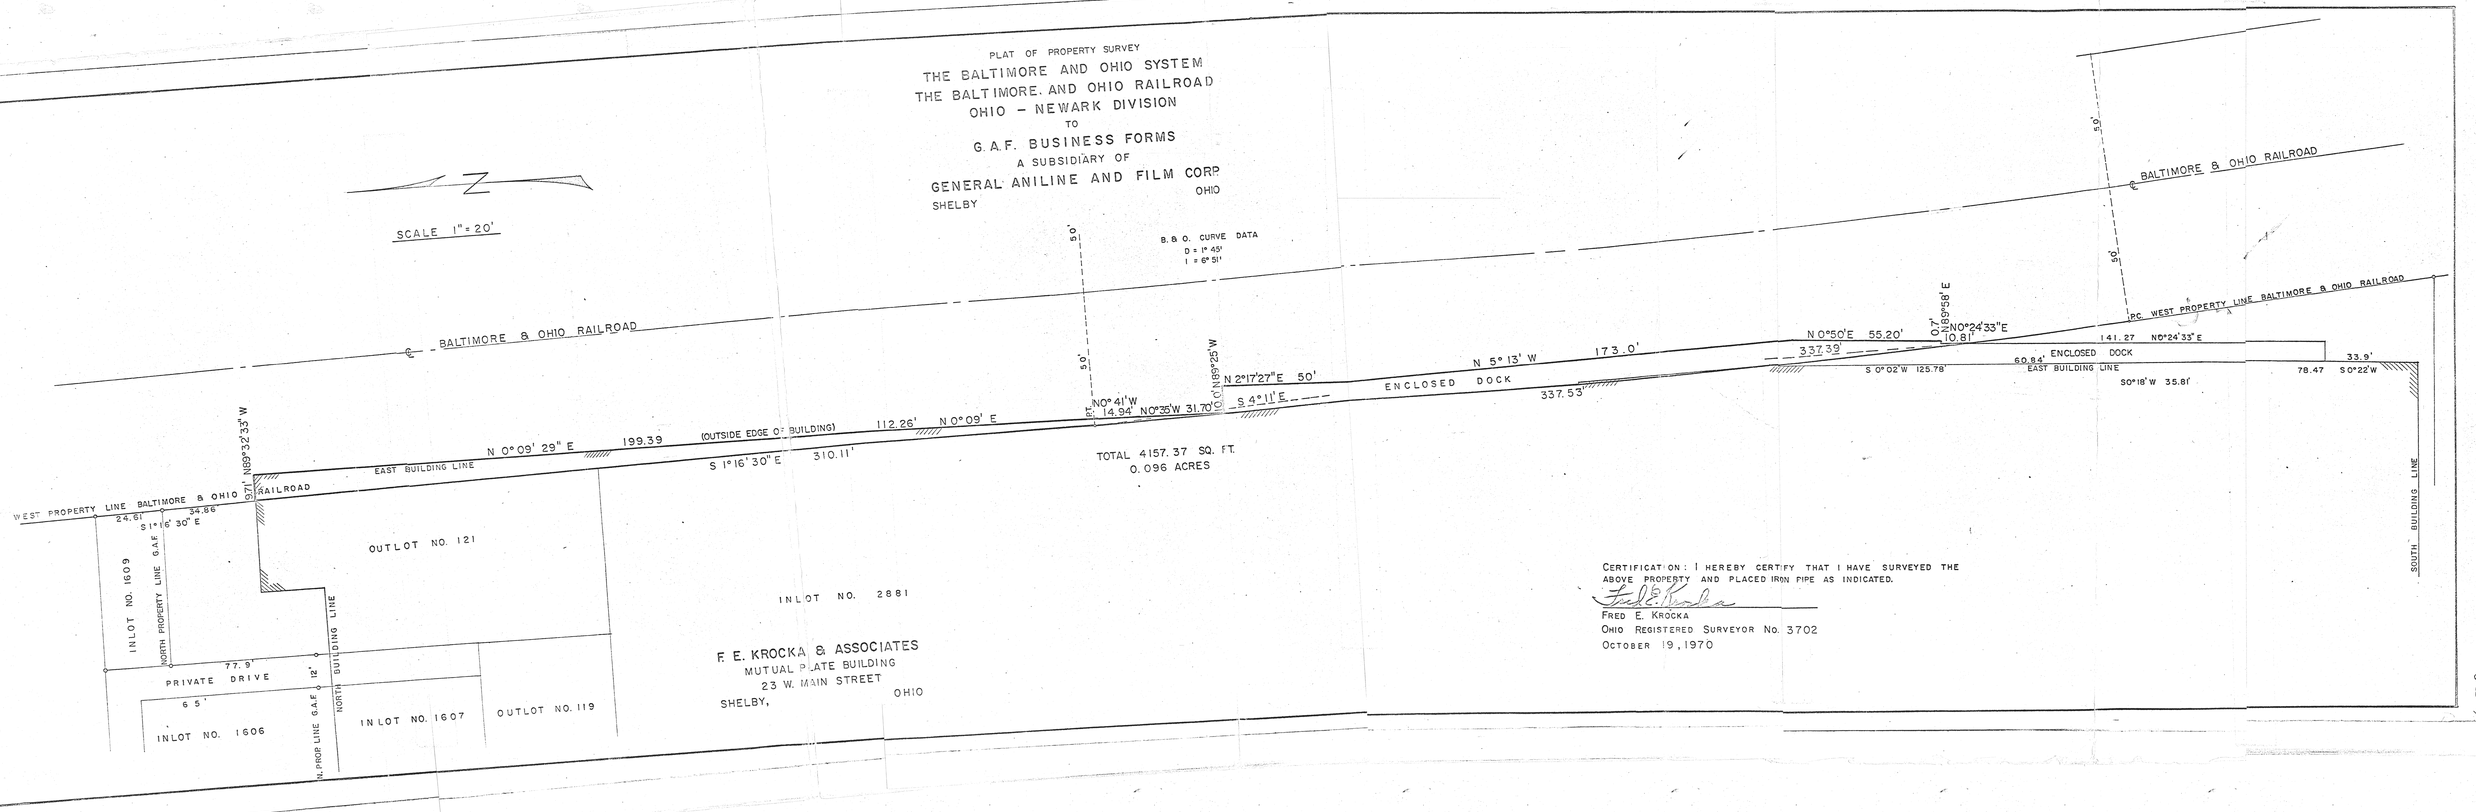

TOTAL 4157.37 SQ. FT.
0.096 ACRES

F. E. KROCKA & ASSOCIATES
MUTUAL PLATE BUILDING
23 W. MAIN STREET
SHELBY, OHIO

CERTIFICATION: I HEREBY CERTIFY THAT I HAVE SURVEYED THE ABOVE PROPERTY AND PLACED IRON PIPE AS INDICATED.

Fred E. Krocka

FRED E. KROCKA
OHIO REGISTERED SURVEYOR No. 3702
OCTOBER 19, 1970

PLAT OF PROPERTY SURVEY

THE BALTIMORE AND OHIO SYSTEM
THE BALTIMORE AND OHIO RAILROAD
OHIO – NEWARK DIVISION
TO
G.A.F. BUSINESS FORMS
A SUBSIDIARY OF
GENERAL ANILINE AND FILM CORP
SHELBY OHIO

SCALE 1" = 20'

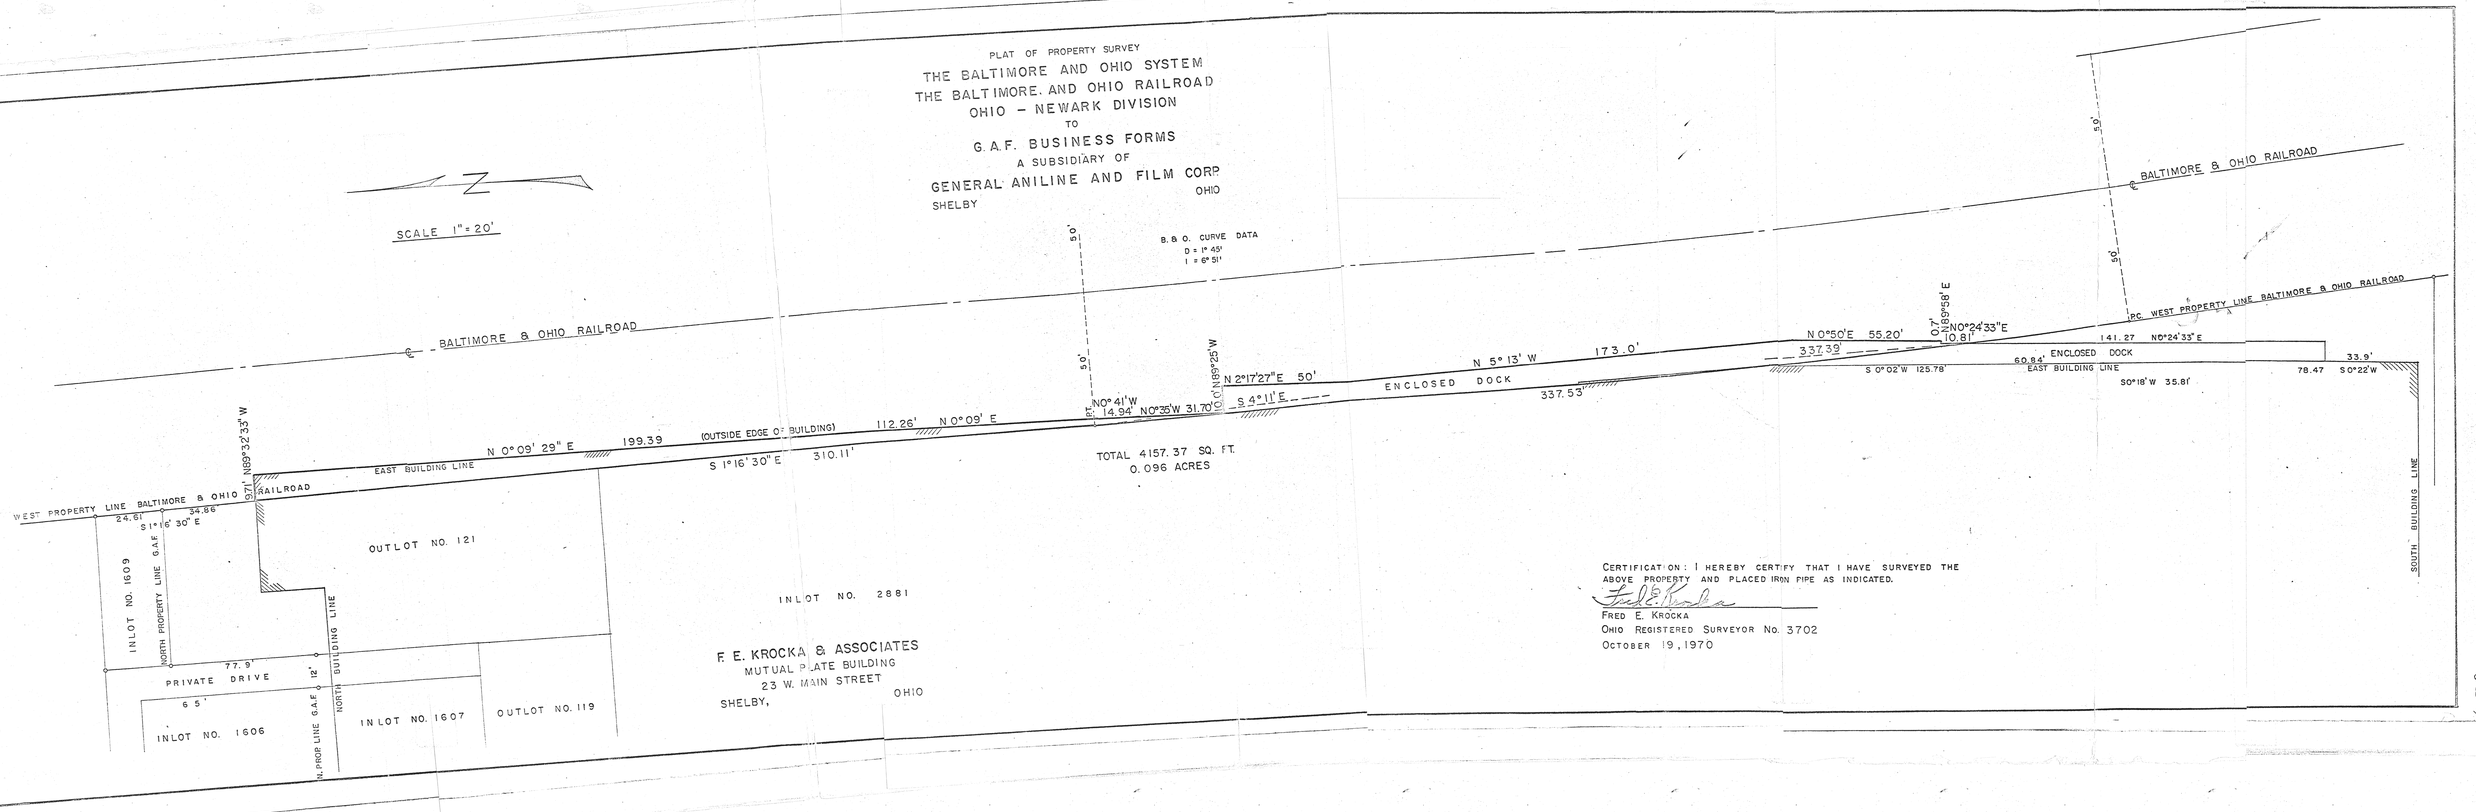

TOTAL 4157.37 SQ. FT.
0.096 ACRES

F. E. KROCKA & ASSOCIATES
MUTUAL PLATE BUILDING
23 W. MAIN STREET
SHELBY, OHIO

CERTIFICATION: I HEREBY CERTIFY THAT I HAVE SURVEYED THE ABOVE PROPERTY AND PLACED IRON PIPE AS INDICATED.

Fred E. Krocka

FRED E. KROCKA
OHIO REGISTERED SURVEYOR No. 3702
OCTOBER 19, 1970