Exhibit A

PLAT OF PROPERTY SURVEY

DENVER SHEPHERD

PART OF LOTS 3787 & 3788, WAITE SUB., PLAT VOL. 16, PG. 6
CITY OF SHELBY, RICHLAND COUNTY, OHIO

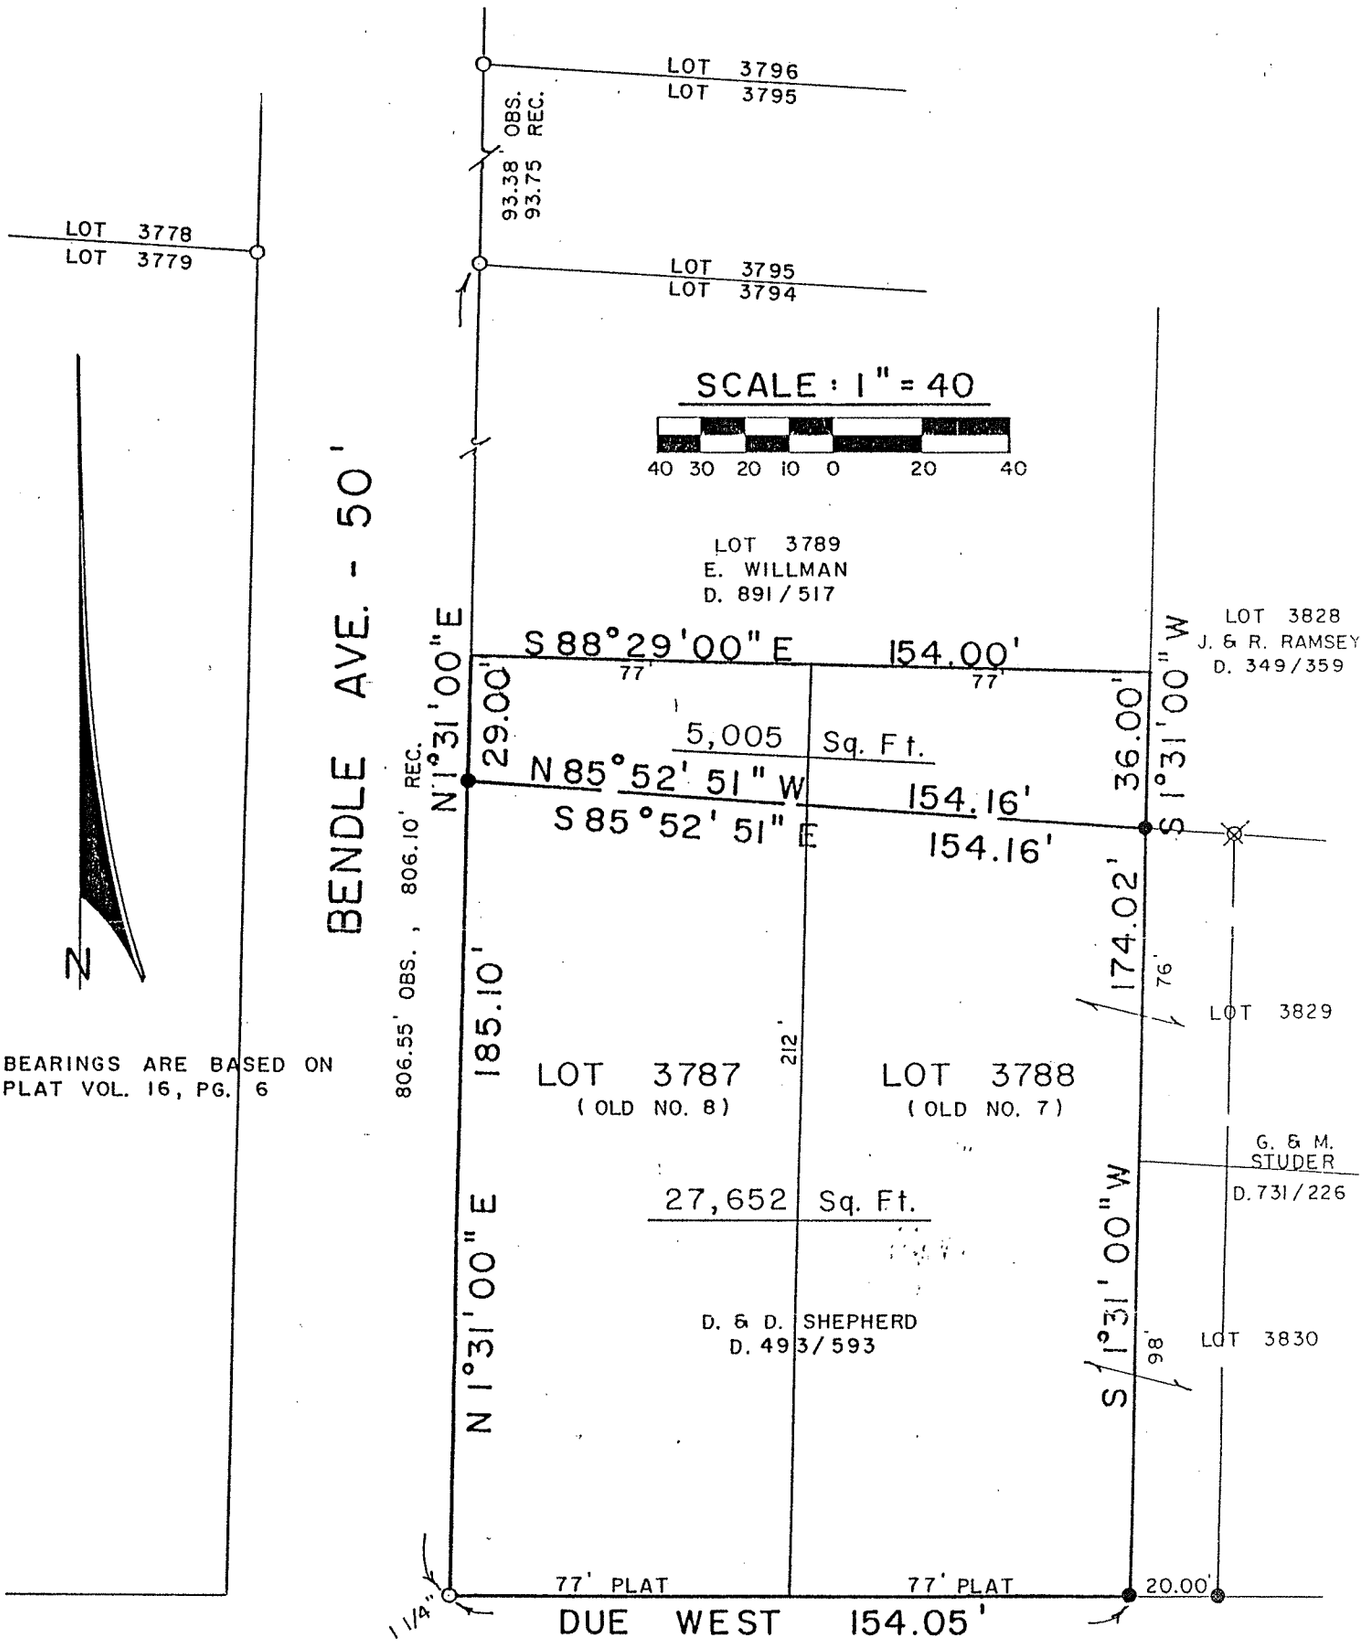

WEIDNER RD. - 40'

LEGEND

- ⊗ - IRON POST FOUND
- o - IRON PIPE FOUND
- ● - 5/8" IRON PIN SET WITH CAP STAMPED "6687, 6991

STATE OF OHIO
RAYMOND G. LENCZOWSKI
S-6687
REGISTERED
SURVEYOR

PREPARED BY
F. E. KROCKA & ASSOCIATES

Raymond G. Lenczowski

RAYMOND G. LENCZOWSKI
REGISTERED OHIO SURVEYOR NO. 6687
DATE: MAY 14, 1987