PLAT OF PROPERTY SURVEY

MARK LOWMILLER

ARTS OF LOTS 673 & 674, MAPLEWOOD SUB., PLAT VOL. 2 # 3 PG. 31
CITY OF SHELBY, RICHLAND COUNTY, OHIO

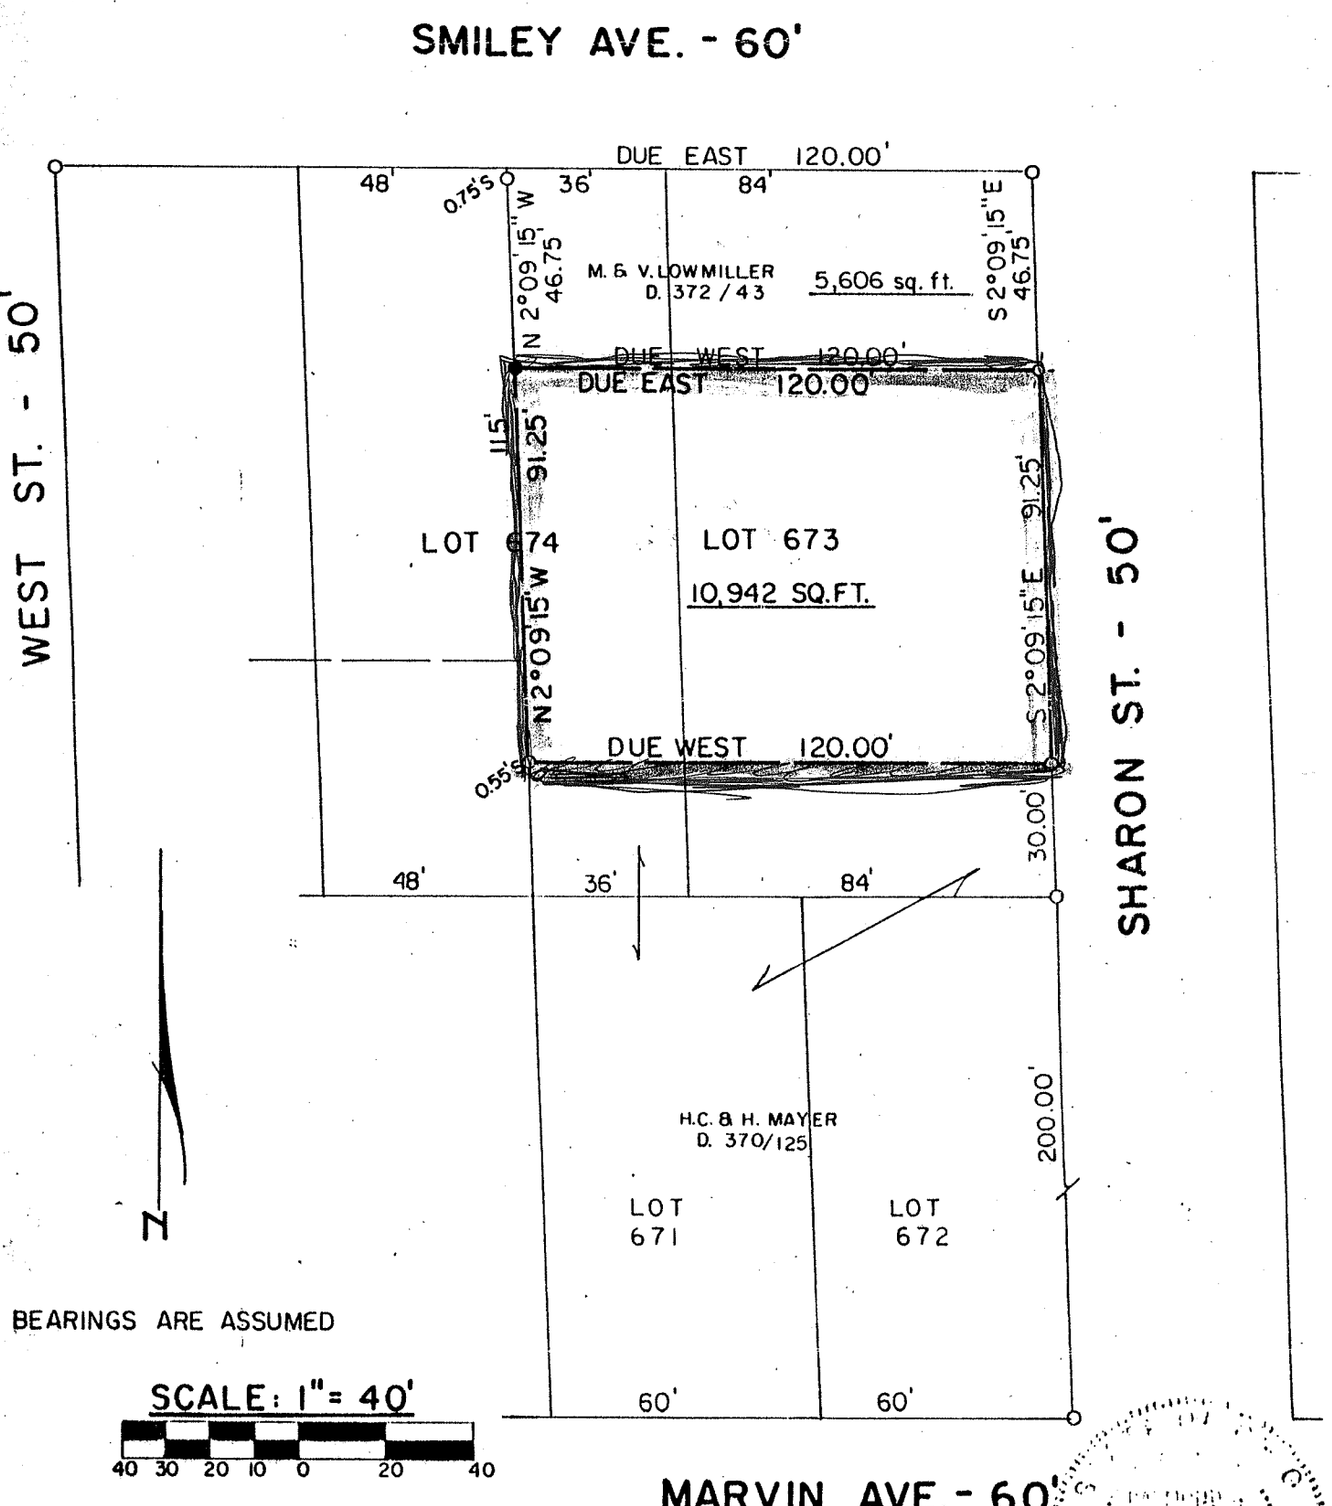

BEARINGS ARE ASSUMED

SCALE: 1" = 40'

40 30 20 10 0 20 40

LEGEND

- o - IRON PIPE FOUND
- -o- - DRILLHOLE & CROSS SET
- ● - 5/8" IRON PIN SET WITH CAP STAMPED "6687, 6991"

PREPARED BY
F.E. KROCKA & ASSOCIATES

Raymond G. Lenczowski

RAYMOND G. LENCZOWSKI
REGISTERED OHIO SURVEYOR NO. 6687
DATE · DECEMBER 12, 1986