OHE-000-495
~~OHE-000-505~~
RICHLAND COUNTY, OHIO

PLAT OF PROPERTY & LOCATION SURVEY

PENN CENTRAL TRANSPORTATION COMPANY

PART OF OUTLOT NO. 41 & PART OF OUTLOT NO. 44
CITY OF SHELBY
AND
PART OF THE NORTHWEST QUARTER OF SECTION FIVE (5)
TOWNSHIP TWENTY-TWO (22), RANGE NINETEEN (19)
SHARON TOWNSHIP, RICHLAND COUNTY, OHIO

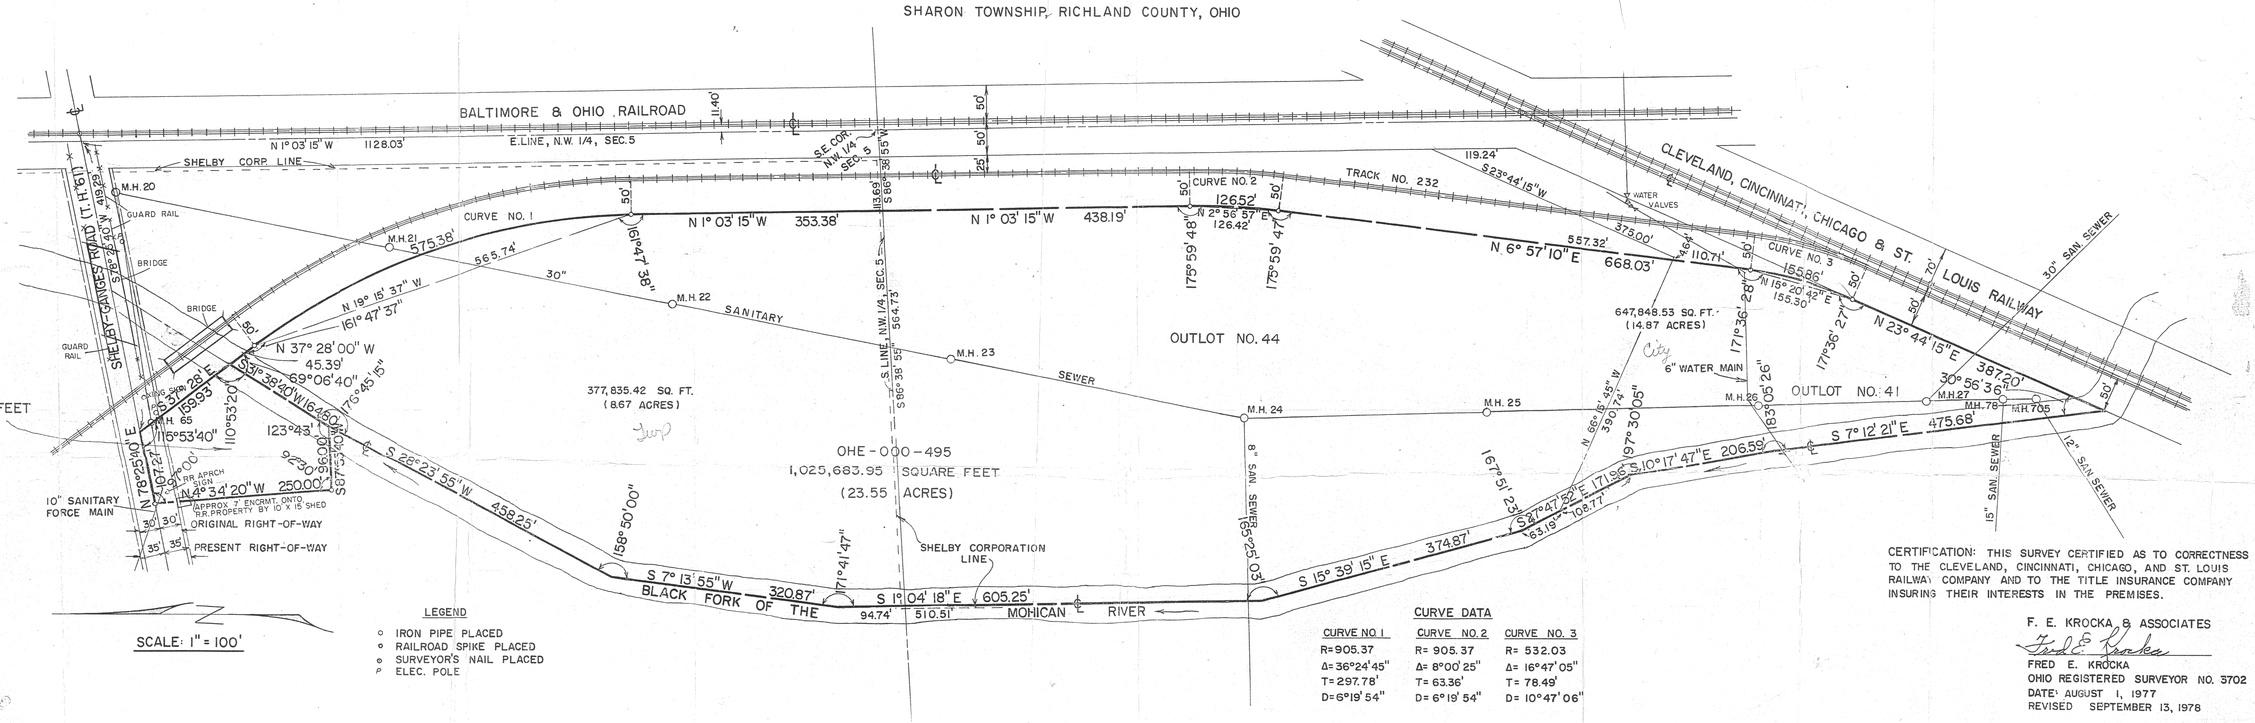

SCALE: 1" = 100'

LEGEND

- ○ IRON PIPE PLACED
- ⊙ RAILROAD SPIKE PLACED
- ⊕ SURVEYOR'S NAIL PLACED
- P ELEC. POLE

CURVE DATA

CURVE NO. 1	CURVE NO. 2	CURVE NO. 3
R= 905.37	R= 905.37	R= 532.03
Δ= 36°24'45"	Δ= 8°00'25"	Δ= 16°47'05"
T= 297.78'	T= 63.36'	T= 78.49'
D= 6°19'54"	D= 6°19'54"	D= 10°47'06"

CERTIFICATION: THIS SURVEY CERTIFIED AS TO CORRECTNESS TO THE CLEVELAND, CINCINNATI, CHICAGO, AND ST. LOUIS RAILWAY COMPANY AND TO THE TITLE INSURANCE COMPANY INSURING THEIR INTERESTS IN THE PREMISES.

F. E. KROCKA & ASSOCIATES

Fred E. Krocka

FRED E. KROCKA
OHIO REGISTERED SURVEYOR NO. 3702
DATE: AUGUST 1, 1977
REVISED SEPTEMBER 13, 1978

OHE-000-495
~~OHE-000-505~~
RICHLAND COUNTY, OHIO

PLAT OF PROPERTY & LOCATION SURVEY

PENN CENTRAL TRANSPORTATION COMPANY

PART OF OUTLOT NO. 41 & PART OF OUTLOT NO. 44
CITY OF SHELBY
AND
PART OF THE NORTHWEST QUARTER OF SECTION FIVE (5)
TOWNSHIP TWENTY-TWO (22), RANGE NINETEEN (19)
SHARON TOWNSHIP, RICHLAND COUNTY, OHIO

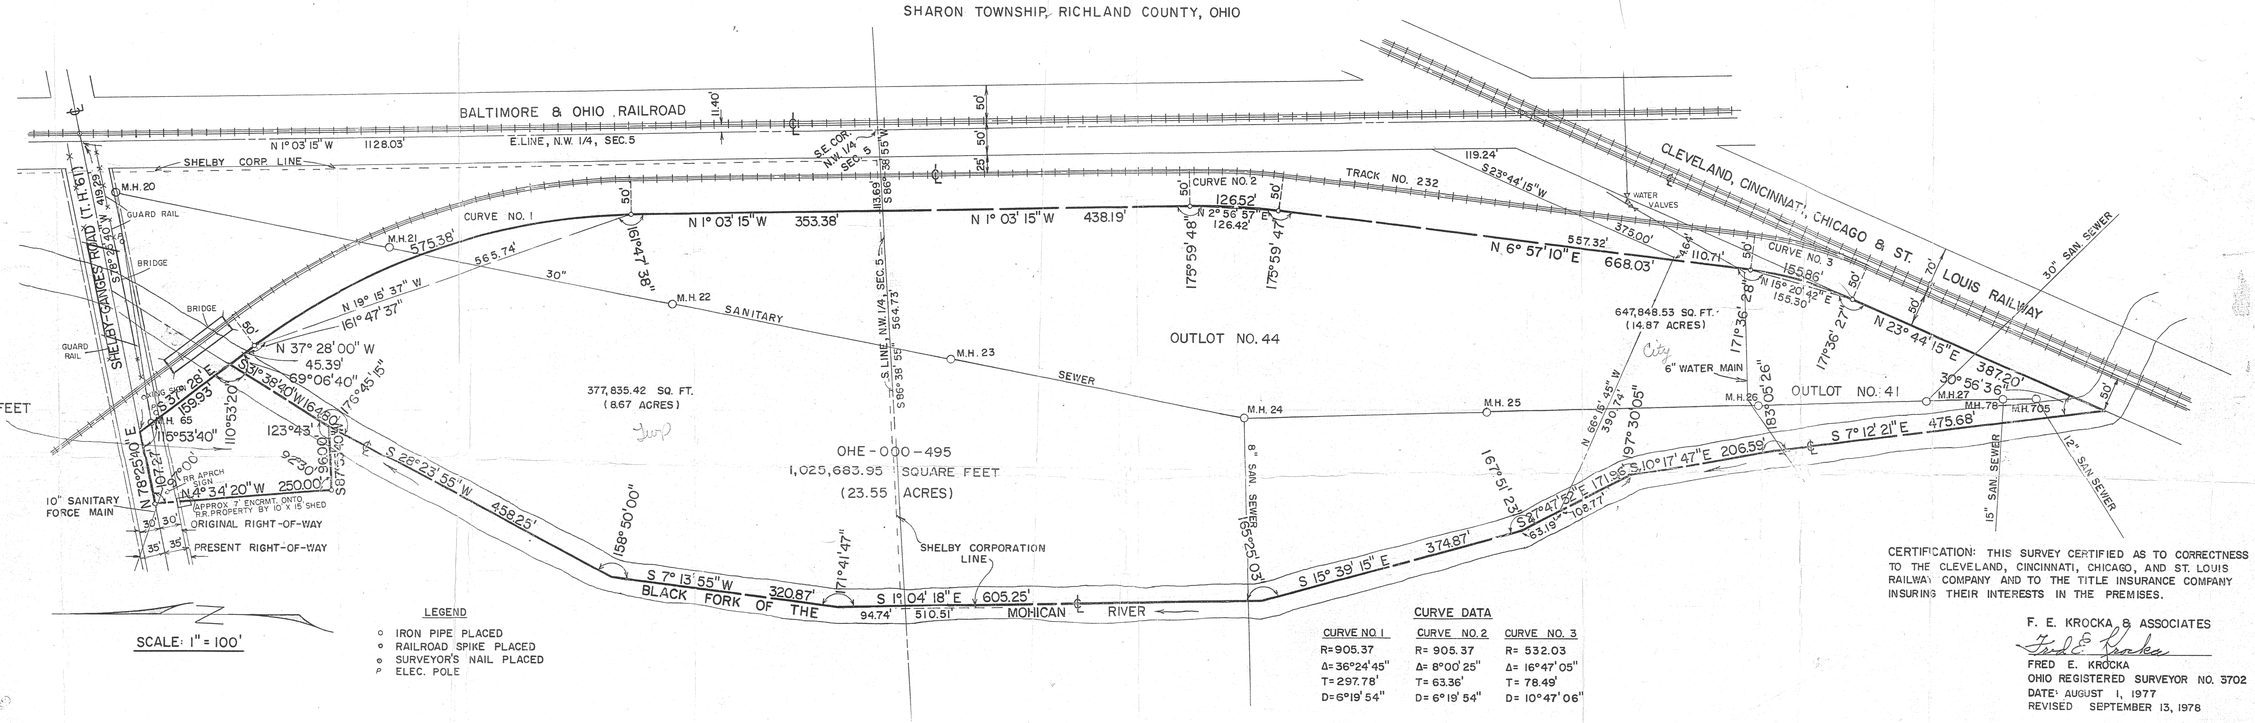

SCALE: 1" = 100'

LEGEND

- ○ IRON PIPE PLACED
- ⊙ RAILROAD SPIKE PLACED
- ⊕ SURVEYOR'S NAIL PLACED
- P ELEC. POLE

CURVE DATA

CURVE NO. 1	CURVE NO. 2	CURVE NO. 3
R= 905.37	R= 905.37	R= 532.03
Δ= 36°24'45"	Δ= 8°00'25"	Δ= 16°47'05"
T= 297.78'	T= 63.36'	T= 78.49'
D= 6°19'54"	D= 6°19'54"	D= 10°47'06"

CERTIFICATION: THIS SURVEY CERTIFIED AS TO CORRECTNESS TO THE CLEVELAND, CINCINNATI, CHICAGO, AND ST. LOUIS RAILWAY COMPANY AND TO THE TITLE INSURANCE COMPANY INSURING THEIR INTERESTS IN THE PREMISES.

F. E. KROCKA & ASSOCIATES

Fred E. Krocka

FRED E. KROCKA
OHIO REGISTERED SURVEYOR NO. 3702
DATE: AUGUST 1, 1977
REVISED SEPTEMBER 13, 1978