PLAT OF BOUNDARY SURVEY

# MARY F. PUGH
# DAN WINTERS

## OUTLOT 87, AND PART OF OUTLOTS 89 AND 90
## CITY OF SHELBY, RICHLAND COUNTY, OHIO

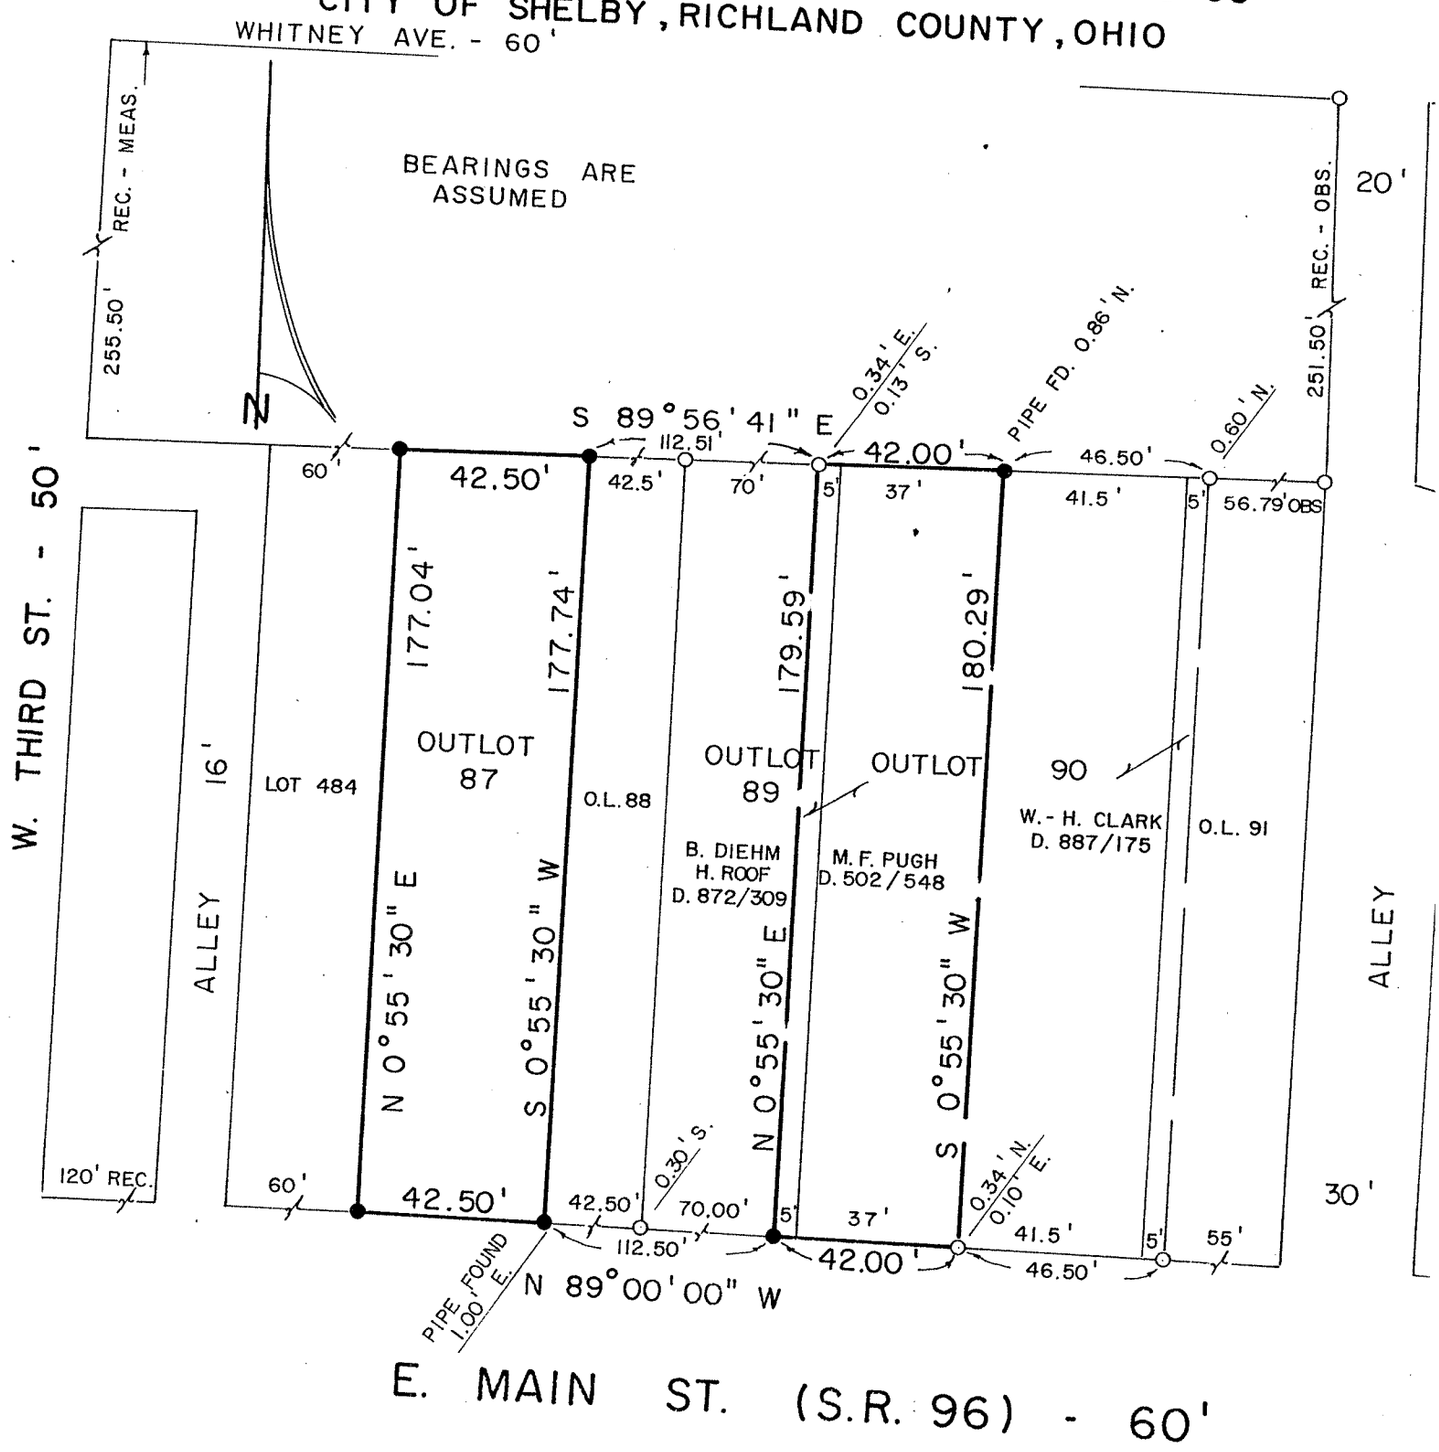


SCALE: 1" = 40'

40 30 20 10 0 20 40

STATE OF OHIO
CHARLES A. KERG
7152
REGISTERED
PROFESSIONAL SURVEYOR

## LEGEND

○ IRON PIPE FOUND

● 5/8" IRON PIN SET WITH CAP STAMPED "C. KERG, RLS 7152"

PREPARED BY

KERG. SURVEYING

Charles A. Kerg

CHARLES A. KERG

REGISTERED OHIO SURVEYOR NO. 7152

DATE: JUNE 4, 1992