DETAIL OF SURVEY

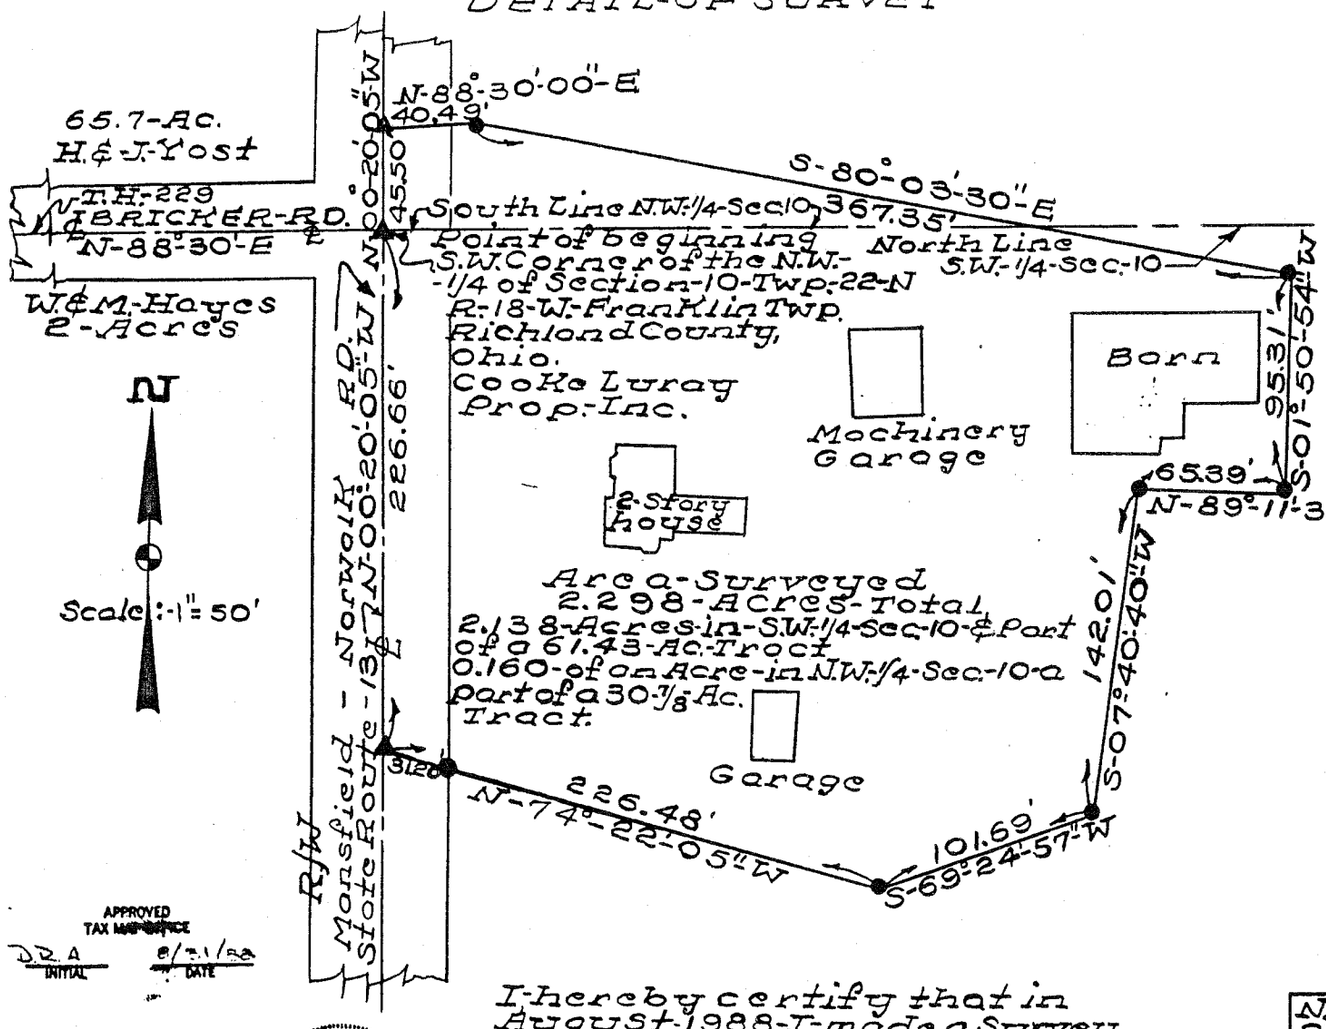

APPROVED
TAX MAP OFFICE
D.R.A. INITIAL
8/31/88 DATE

STATE OF OHIO
DAVID J DAVIES IV
6812
REGISTERED SURVEYOR

I hereby certify that in August 1988 I made a Survey of the Area shown hereon and that this Plat is made in accordance with the field notes of said Survey.
David J. Davies IV P.S. 6812
David J. Davies, IV 8-24-88

PLAT OF A SURVEY FOR ROSS & KAREN FARRIN THE N.W.-1/4 & S.W.-1/4 OF SECTION-10 IN FRANKLIN-TWP-TWP-22-N-R-18-W. RICHLAND COUNTY OHIO - 8-27-88.

LOCATION MAP
Richland Co. Franklin Twp.

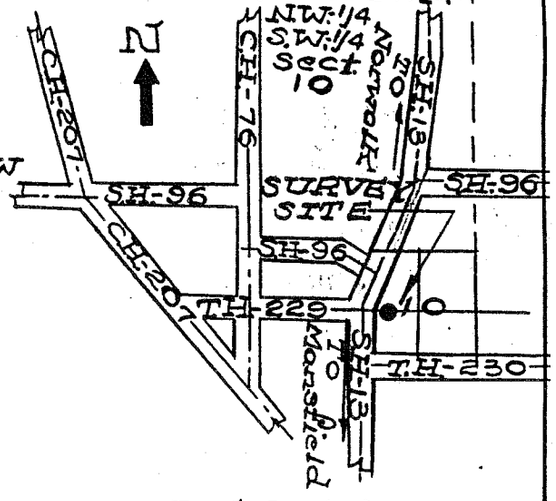

LEGEND
△ - R.R. Spike found
▲ - R.R. Spikes set
● - iron rebar set and iron pipe set

N.W.-& S.W.-1/4's Sec-10-Franklin Twp. S.H.-13-Richland County, Ohio.		
Owner: Cooke Lu Ray Propt.-Inc.	SCALE 1" = 50'	DRAWN BY O.J.D.
		REVISED
Survey made at the Request of Cooke-Lu-Ray-Properties-Inc.		
DATE 8-26-88	APPROVED BY DJ IV	DRAWING NUMBER 3-61-88.

K-E ALBANENE 10 2455 ARCHITECTS' STANDARD FORM

MADE IN U.S.A.